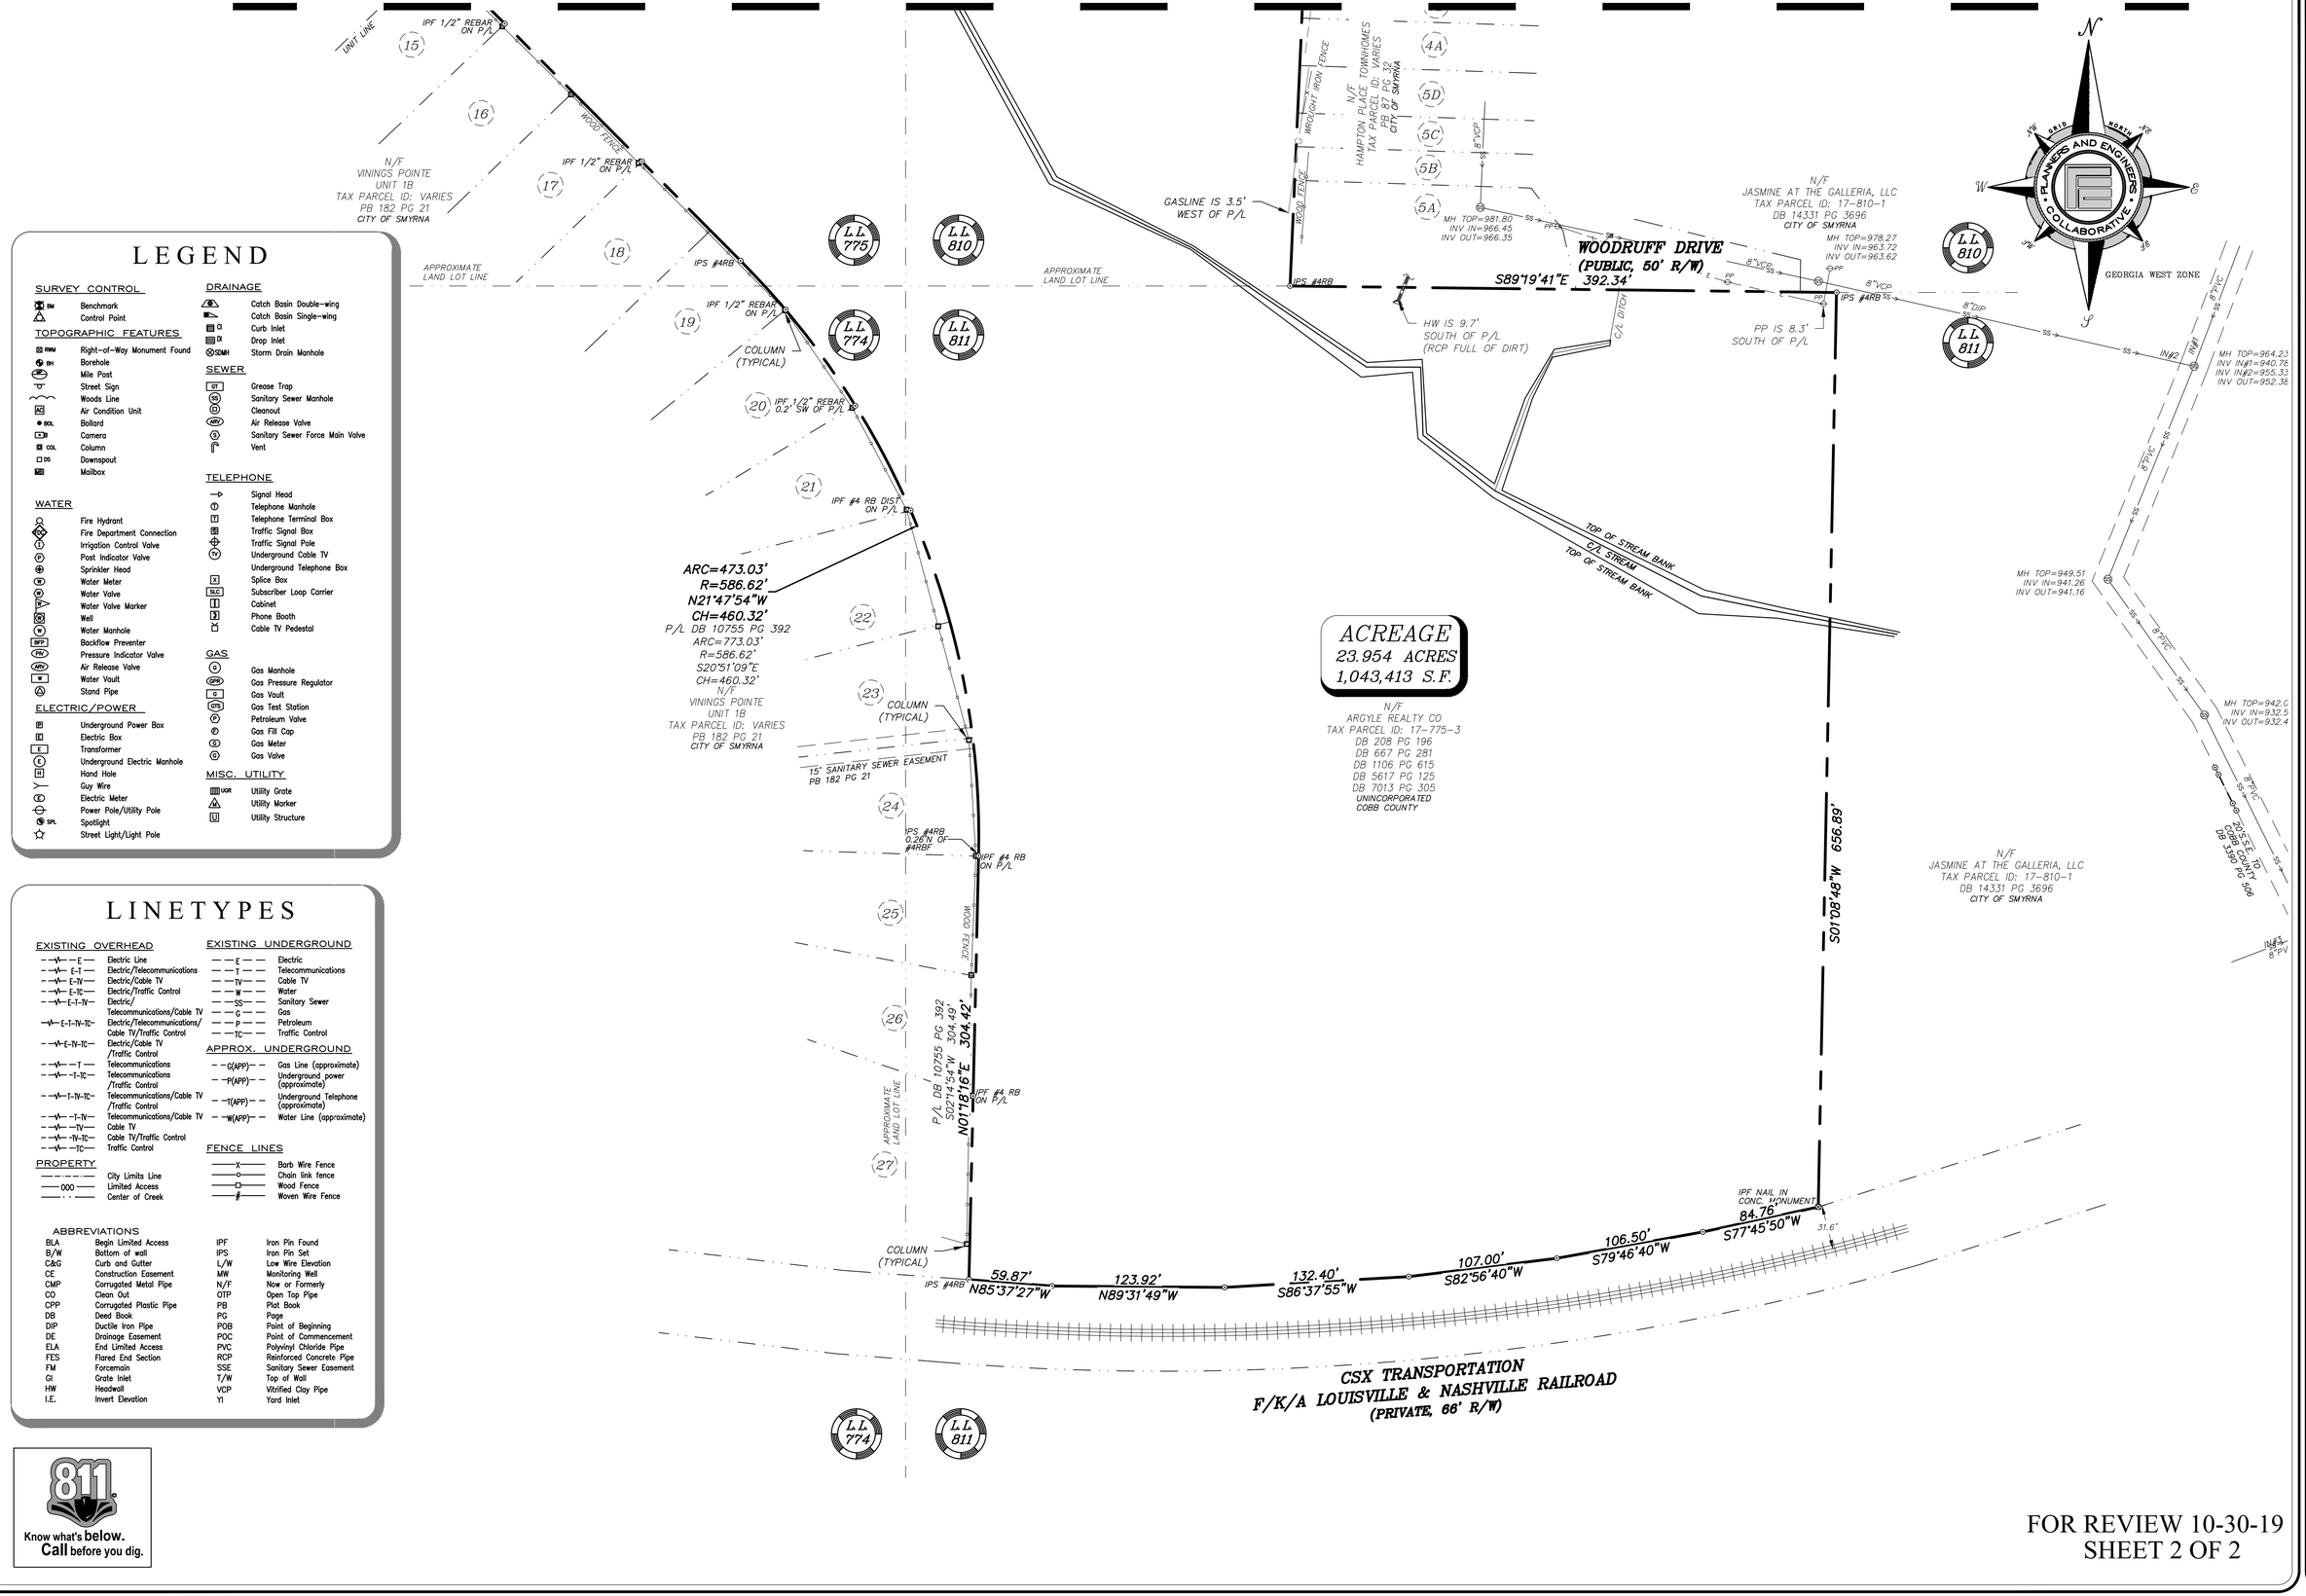


# LEGEND

## SURVEY CONTROL
- BM Benchmark
- Control Point

## TOPOGRAPHIC FEATURES
- RMM Right-of-Way Monument Found
- BH Borehole
- Mile Post
- Street Sign
- Woods Line
- AC Air Condition Unit
- BOL Bollard
- Camera
- COL Column
- DS Downspout
- MB Mailbox

## WATER
- Fire Hydrant
- Fire Department Connection
- Irrigation Control Valve
- Post Indicator Valve
- Sprinkler Head
- Water Meter
- Water Valve
- Water Valve Marker
- Well
- Water Manhole
- BFP Backflow Preventer
- PIV Pressure Indicator Valve
- ARV Air Release Valve
- W Water Vault
- Stand Pipe

## ELECTRIC/POWER
- Underground Power Box
- Electric Box
- E Transformer
- E Underground Electric Manhole
- H Hand Hole
- Guy Wire
- Electric Meter
- Power Pole/Utility Pole
- SPL Spotlight
- Street Light/Light Pole

## DRAINAGE
- Catch Basin Double-wing
- Catch Basin Single-wing
- Curb Inlet
- Drop Inlet
- SDMH Storm Drain Manhole

## SEWER
- GT Grease Trap
- S Sanitary Sewer Manhole
- C Cleanout
- ARV Air Release Valve
- S Sanitary Sewer Force Main Valve
- Vent

## TELEPHONE
- Signal Head
- T Telephone Manhole
- T Telephone Terminal Box
- Traffic Signal Box
- Traffic Signal Pole
- TV Underground Cable TV
- Underground Telephone Box
- X Splice Box
- SLC Subscriber Loop Carrier
- Cabinet
- Phone Booth
- Cable TV Pedestal

## GAS
- G Gas Manhole
- GPR Gas Pressure Regulator
- G Gas Vault
- GTS Gas Test Station
- Petroleum Valve
- Gas Fill Cap
- G Gas Meter
- G Gas Valve

## MISC. UTILITY
- UGR Utility Grate
- Utility Marker
- U Utility Structure

# LINETYPES

## EXISTING OVERHEAD
- E Electric Line
- E-T Electric/Telecommunications
- E-TV Electric/Cable TV
- E-TC Electric/Traffic Control
- E-T-TV Electric/ Telecommunications/Cable TV
- E-T-TV-TC Electric/Telecommunications/ Cable TV/Traffic Control
- E-TV-TC Electric/Cable TV /Traffic Control
- T Telecommunications
- T-TC Telecommunications /Traffic Control
- T-TV-TC Telecommunications/Cable TV /Traffic Control
- T-TV Telecommunications/Cable TV
- TV Cable TV
- TV-TC Cable TV/Traffic Control
- TC Traffic Control

## EXISTING UNDERGROUND
- E Electric
- T Telecommunications
- TV Cable TV
- W Water
- SS Sanitary Sewer
- G Gas
- P Petroleum
- TC Traffic Control

## APPROX. UNDERGROUND
- G(APP) Gas Line (approximate)
- P(APP) Underground power (approximate)
- T(APP) Underground Telephone (approximate)
- W(APP) Water Line (approximate)

## PROPERTY
- City Limits Line
- OOO Limited Access
- Center of Creek

## FENCE LINES
- X Barb Wire Fence
- Chain link fence
- Wood Fence
- Woven Wire Fence

## ABBREVIATIONS

| | | | |
|---|---|---|---|
| BLA | Begin Limited Access | IPF | Iron Pin Found |
| B/W | Bottom of wall | IPS | Iron Pin Set |
| C&G | Curb and Gutter | L/W | Low Wire Elevation |
| CE | Construction Easement | MW | Monitoring Well |
| CMP | Corrugated Metal Pipe | N/F | Now or Formerly |
| CO | Clean Out | OTP | Open Top Pipe |
| CPP | Corrugated Plastic Pipe | PB | Plat Book |
| DB | Deed Book | PG | Page |
| DIP | Ductile Iron Pipe | POB | Point of Beginning |
| DE | Drainage Easement | POC | Point of Commencement |
| ELA | End Limited Access | PVC | Polyvinyl Chloride Pipe |
| FES | Flared End Section | RCP | Reinforced Concrete Pipe |
| FM | Forcemain | SSE | Sanitary Sewer Easement |
| GI | Grate Inlet | T/W | Top of Wall |
| HW | Headwall | VCP | Vitrified Clay Pipe |
| I.E. | Invert Elevation | YI | Yard Inlet |

Know what's below. Call before you dig.

FOR REVIEW 10-30-19
SHEET 2 OF 2

DRAWN BY: MN
CHECKED BY: JH
FILE NO.: 17170.00E
DATE: 08/05/19
SCALE: 1"=50'
DATE OF FIELD WORK: 08/05/19

100 50 25 0

# ALTA/NSPS LAND TITLE SURVEY
FOR
INLINE COMMUNITIES, LLC AND
CHICAGO TITLE INSURANCE COMPANY

LAND LOT(S) 774, 775, 810 & 811
DISTRICT 17th
COBB COUNTY GEORGIA

| REV | DATE | DESCRIPTION | BY |
|---|---|---|---|
| 5 | | | |
| 4 | | | |
| 3 | | | |
| 2 | 10/30/19 | REVISE NW P/L TO FORMER NW CAMPBELL ROAD R/W | MN |
| 1 | 10/29/19 | REMOVE PROP. R/W AFTER DOT RESPONSE | MN |

PLANNERS AND ENGINEERS COLLABORATIVE
"WE PROVIDE SOLUTIONS"
SITE PLANNING ■ LANDSCAPE ARCHITECTURE
CIVIL ENGINEERING ■ LAND SURVEYING
350 RESEARCH COURT PEACHTREE CORNERS, GEORGIA 30092
(770)451-2241 ■ WWW.PECAT.COM
COA: LSF000061