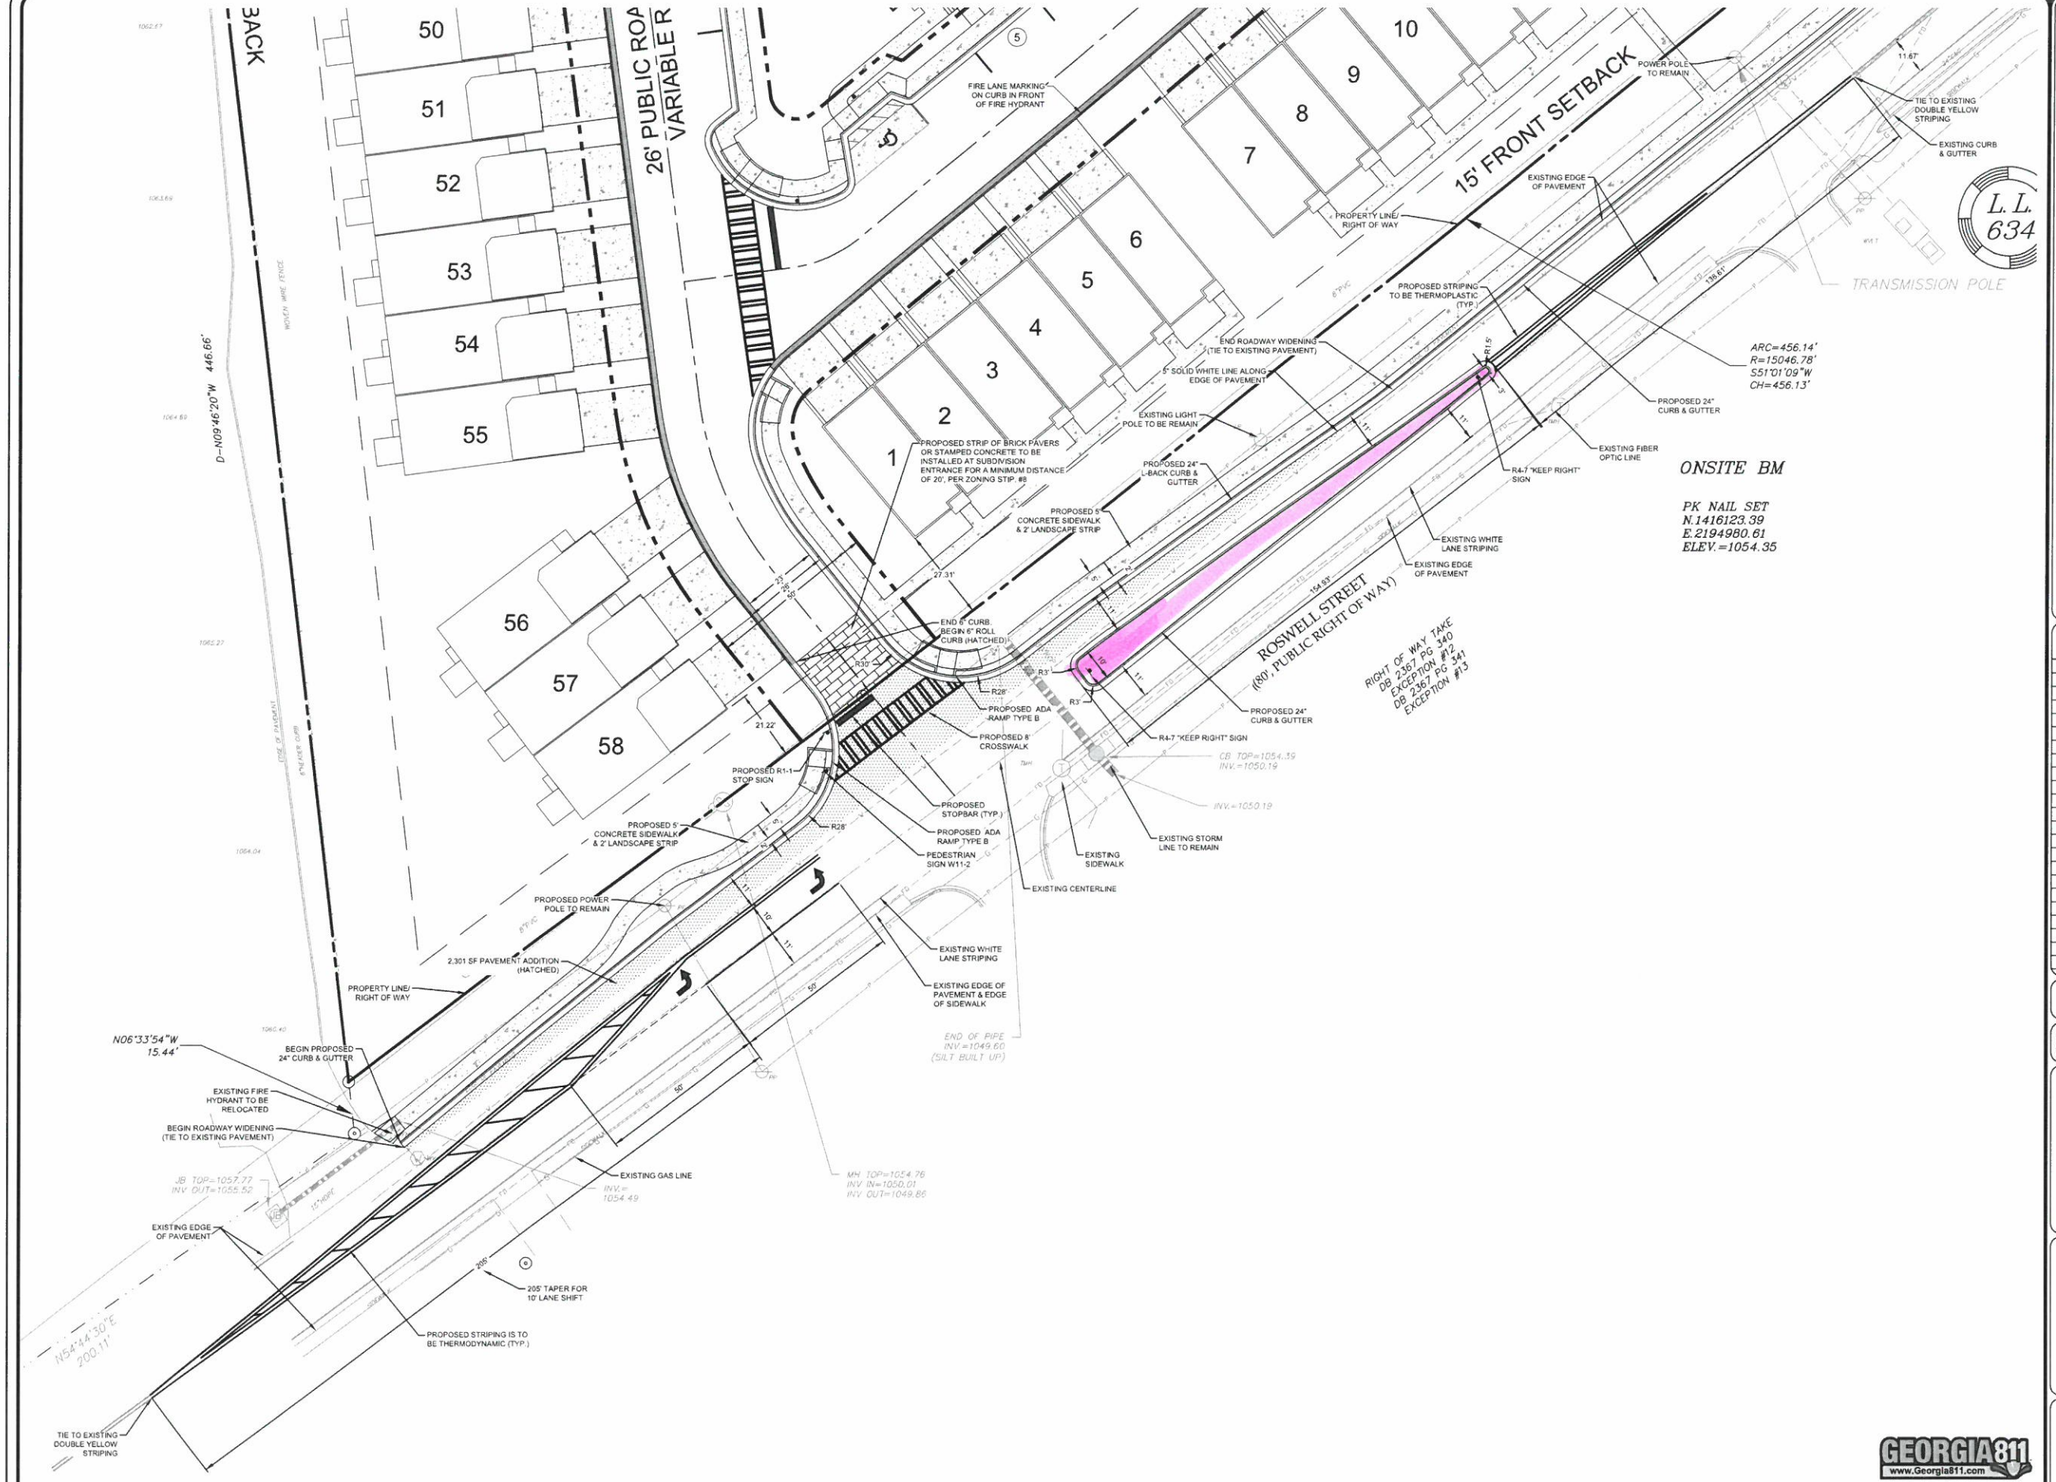

ROSWELL ST @ WINDY HILL RD

A MASTER PLANNED RESIDENTIAL DEVELOPMENT

FOR

INLINE COMMUNITIES, LLC

48 ATLANTA STREET
MARIETTA, GA 30060
PHONE: 404.895.0913

CITY OF SMYRNA
COBB COUNTY
GEORGIA

LAND LOT 634, 663
17TH DISTRICT

"WE PROVIDE SOLUTIONS"

PLANNERS AND ENGINEERS COLLABORATIVE

SITE PLANNING ▫ LANDSCAPE ARCHITECTURE ▫ CIVIL ENGINEERING ▫ LAND SURVEYING

▫ 350 RESEARCH COURT ▫ PEACHTREE CORNERS, GEORGIA 30092 ▫ (770) 451-2741 ▫ FAX (770) 451-3915 ▫

REVISIONS:

NO.	DATE	BY	DESCRIPTION
-1	10/13/2020	PEC	CITY COMMENTS
-2	12/03/2020	PEC	CITY COMMENTS

MUNICIPALITY PROJECT #

This drawing is the property of Planners and Engineers Collaborative and is not to be copied in whole or in part. It is not to be used on any other project and is to be returned upon request. © Planners and Engineers Collaborative.

ENTRANCE PLAN

0 10 20 40 60

SCALE: 1" = 20'
DATE: 12/03/2020
PROJECT: 17250.00B

THIS SEAL IS ONLY VALID IF COUNTER SIGNED AND DATED WITH AN ORIGINAL SIGNATURE.

GEORGIA REGISTERED ENGINEER KENNETH J WOOD

12/03/2020

GSWCC LEVEL II DESIGN PROFESSIONAL CERTIFICATION # 0000059389 EXP. 10/28/2021

GEORGIA811 www.Georgia811.com Know what's below. Call before you dig.

C3.04

SHEET