Exhibit "A"

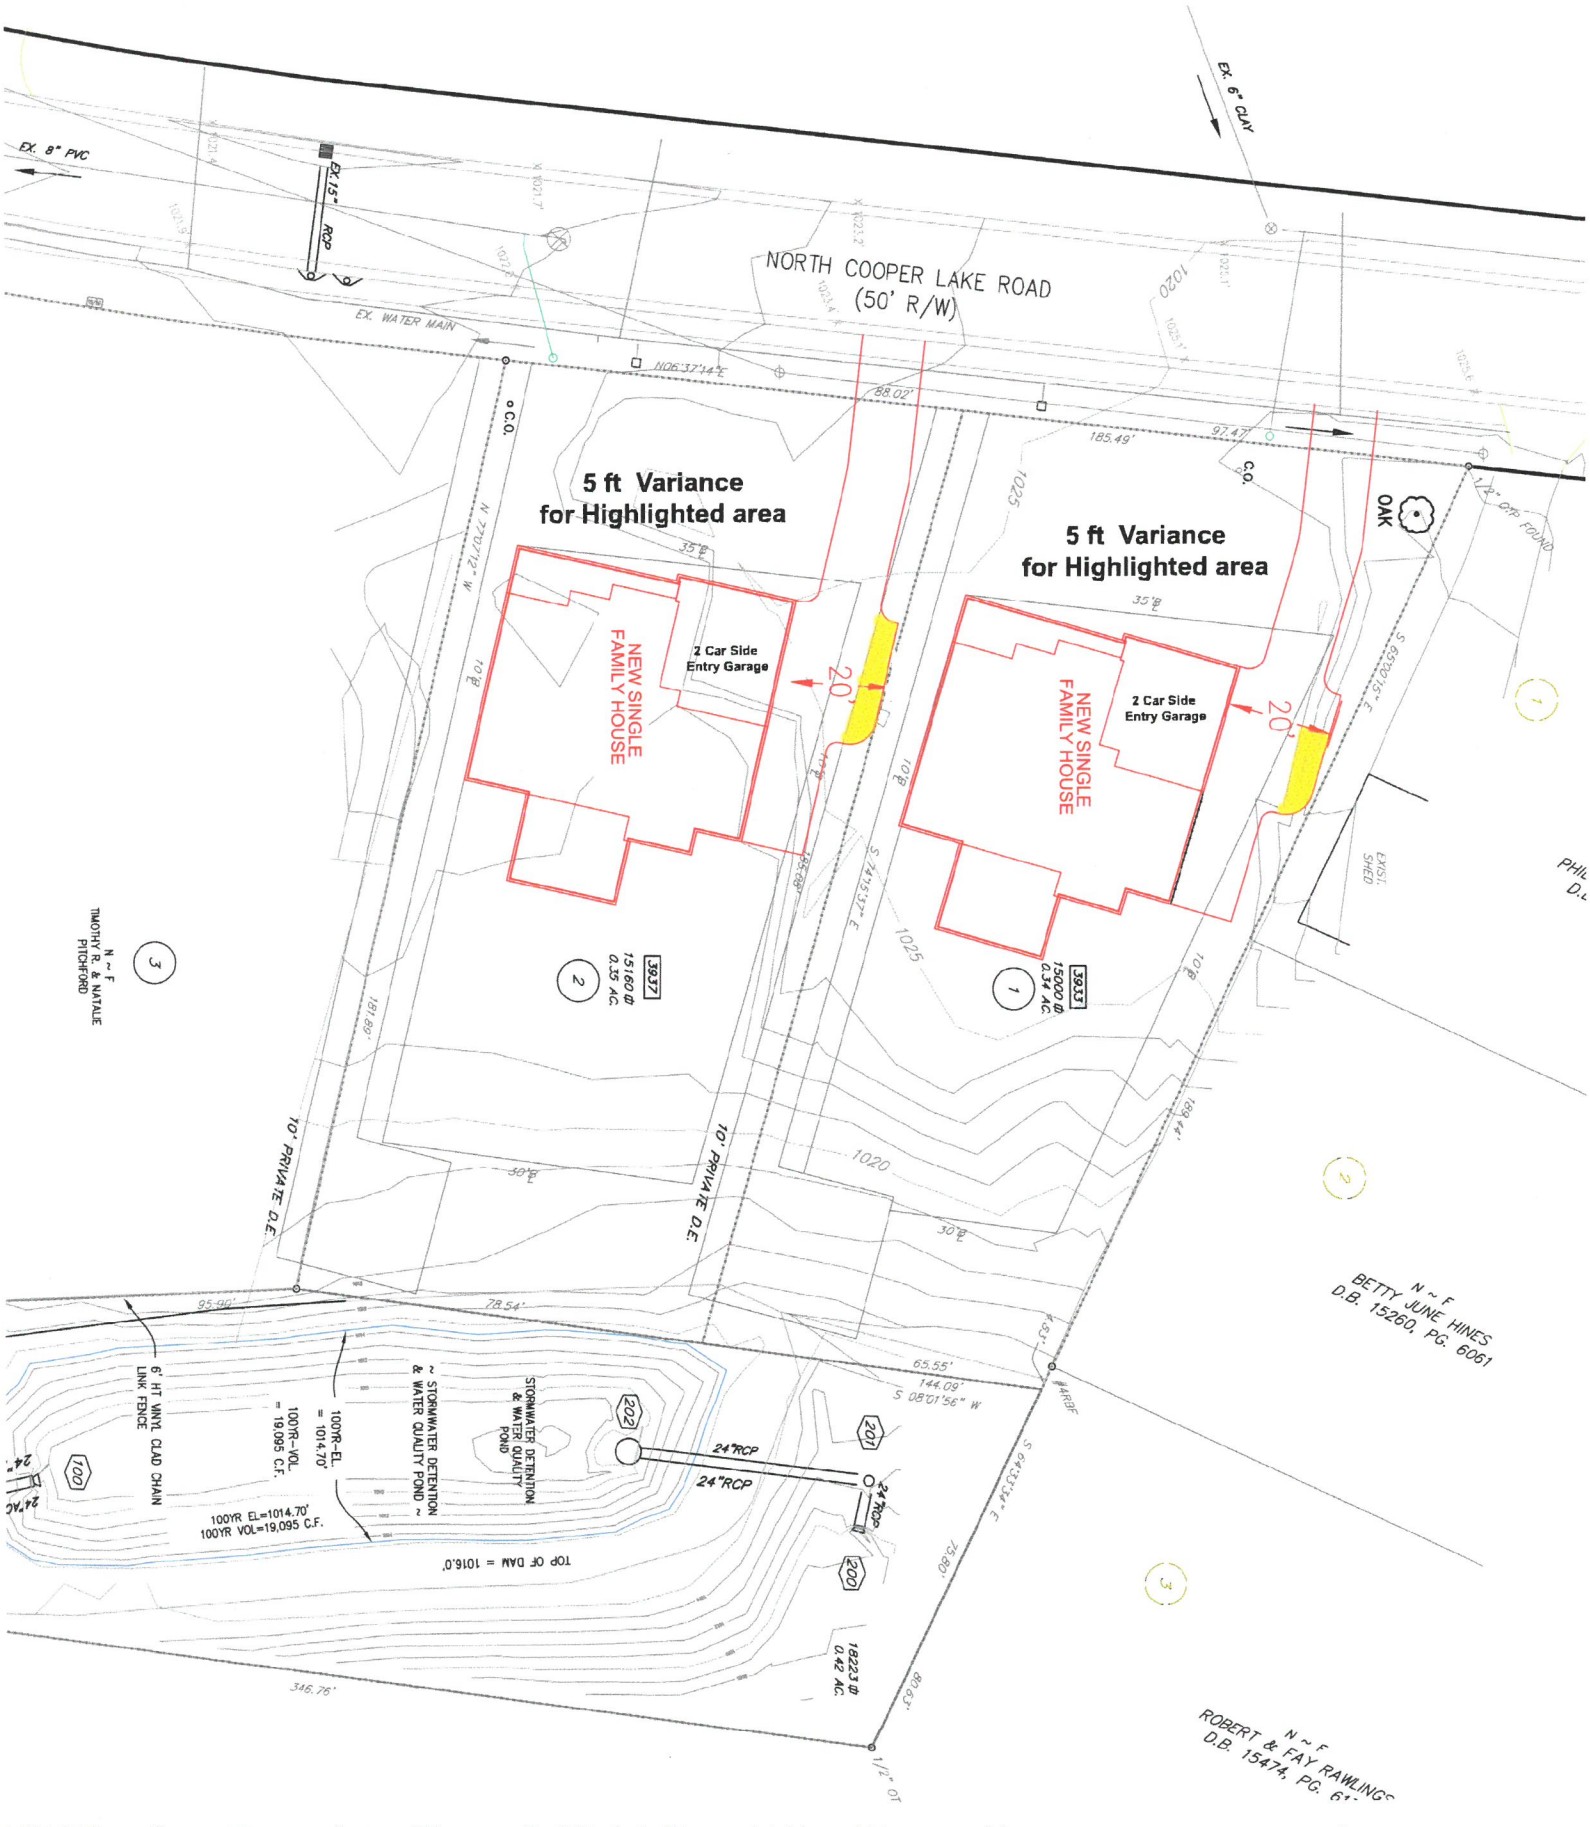
NORTH COOPER LAKE ROAD
(50' R/W)
EX. 8" PVC
EX. 6" CLAY
EX. 15" RCP
EX. WATER MAIN
5 ft Variance
for Highlighted area
5 ft Variance
for Highlighted area
NEW SINGLE FAMILY HOUSE
2 Car Side Entry Garage
NEW SINGLE FAMILY HOUSE
2 Car Side Entry Garage
OAK
EXIST. SHED
10' PRIVATE D.E.
10' PRIVATE D.E.
3937
15160 ø
0.35 AC.
3933
15000 ø
0.34 AC.
18223 ø
0.42 AC.
6' HT VINYL CLAD CHAIN LINK FENCE
100YR EL=1014.70'
100YR VOL=19,095 C.F.
STORMWATER DETENTION & WATER QUALITY POND
24"RCP
24"RCP
TOP OF DAM = 1016.0'
N ~ F
TIMOTHY R. & NATALIE PITCHFORD
N ~ F
BETTY JUNE HINES
D.B. 15260, PG. 6061
N ~ F
ROBERT & FAY RAWLINGS
D.B. 15474, PG. 61