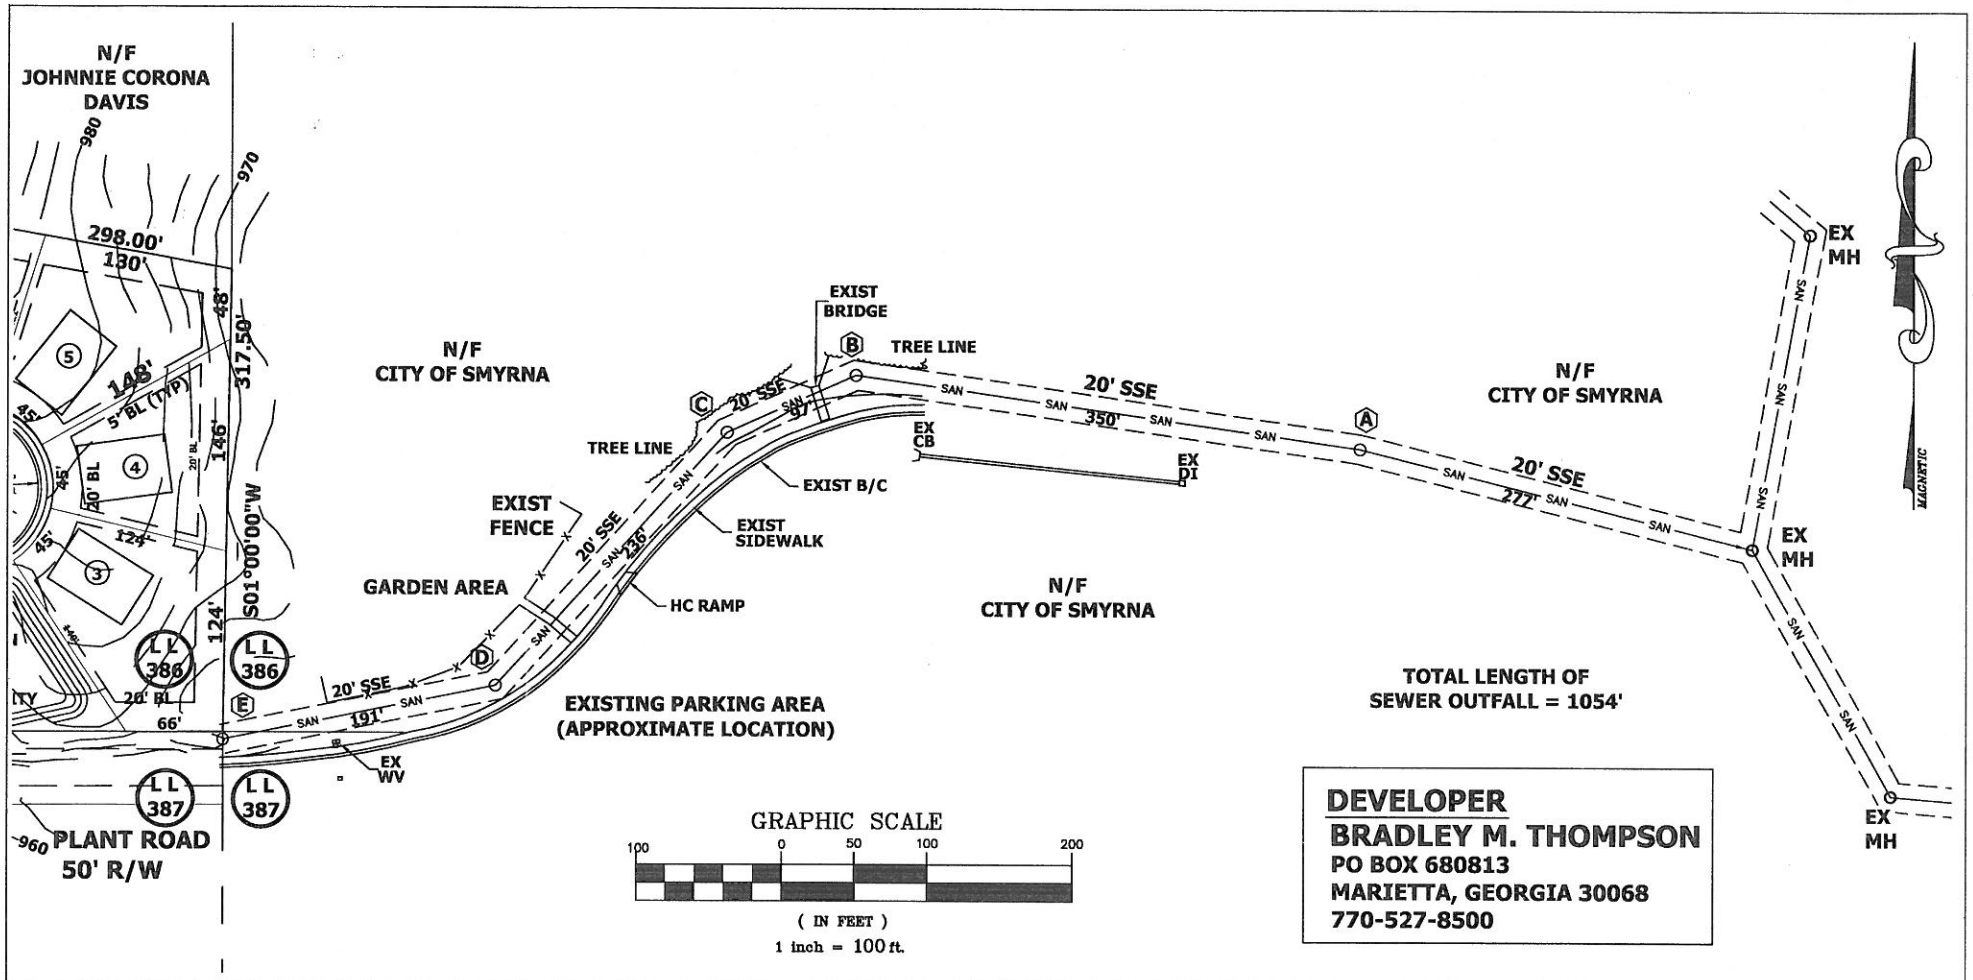

LONDON PATTERSON ENGINEERING SUPPORT SERVICES 3350 ATLANTA ROAD SMYRNA, GA 30080 770-874-6365	ACTIVITY	NAME	SCALE: 1"=100'	SEWER EASEMENT EXHIBIT FOR PARK PLACE	SHEET 1 OF 1
	DESIGNED BY:	S_PATTERSON			
	DRAWN BY:	J_LONDON	DATE: 12/11/2013		
	CHECKED BY:	S_PATTERSON			
	APPROVED BY:		JOB NO. 2013-T02		
	REGISTRATION:				