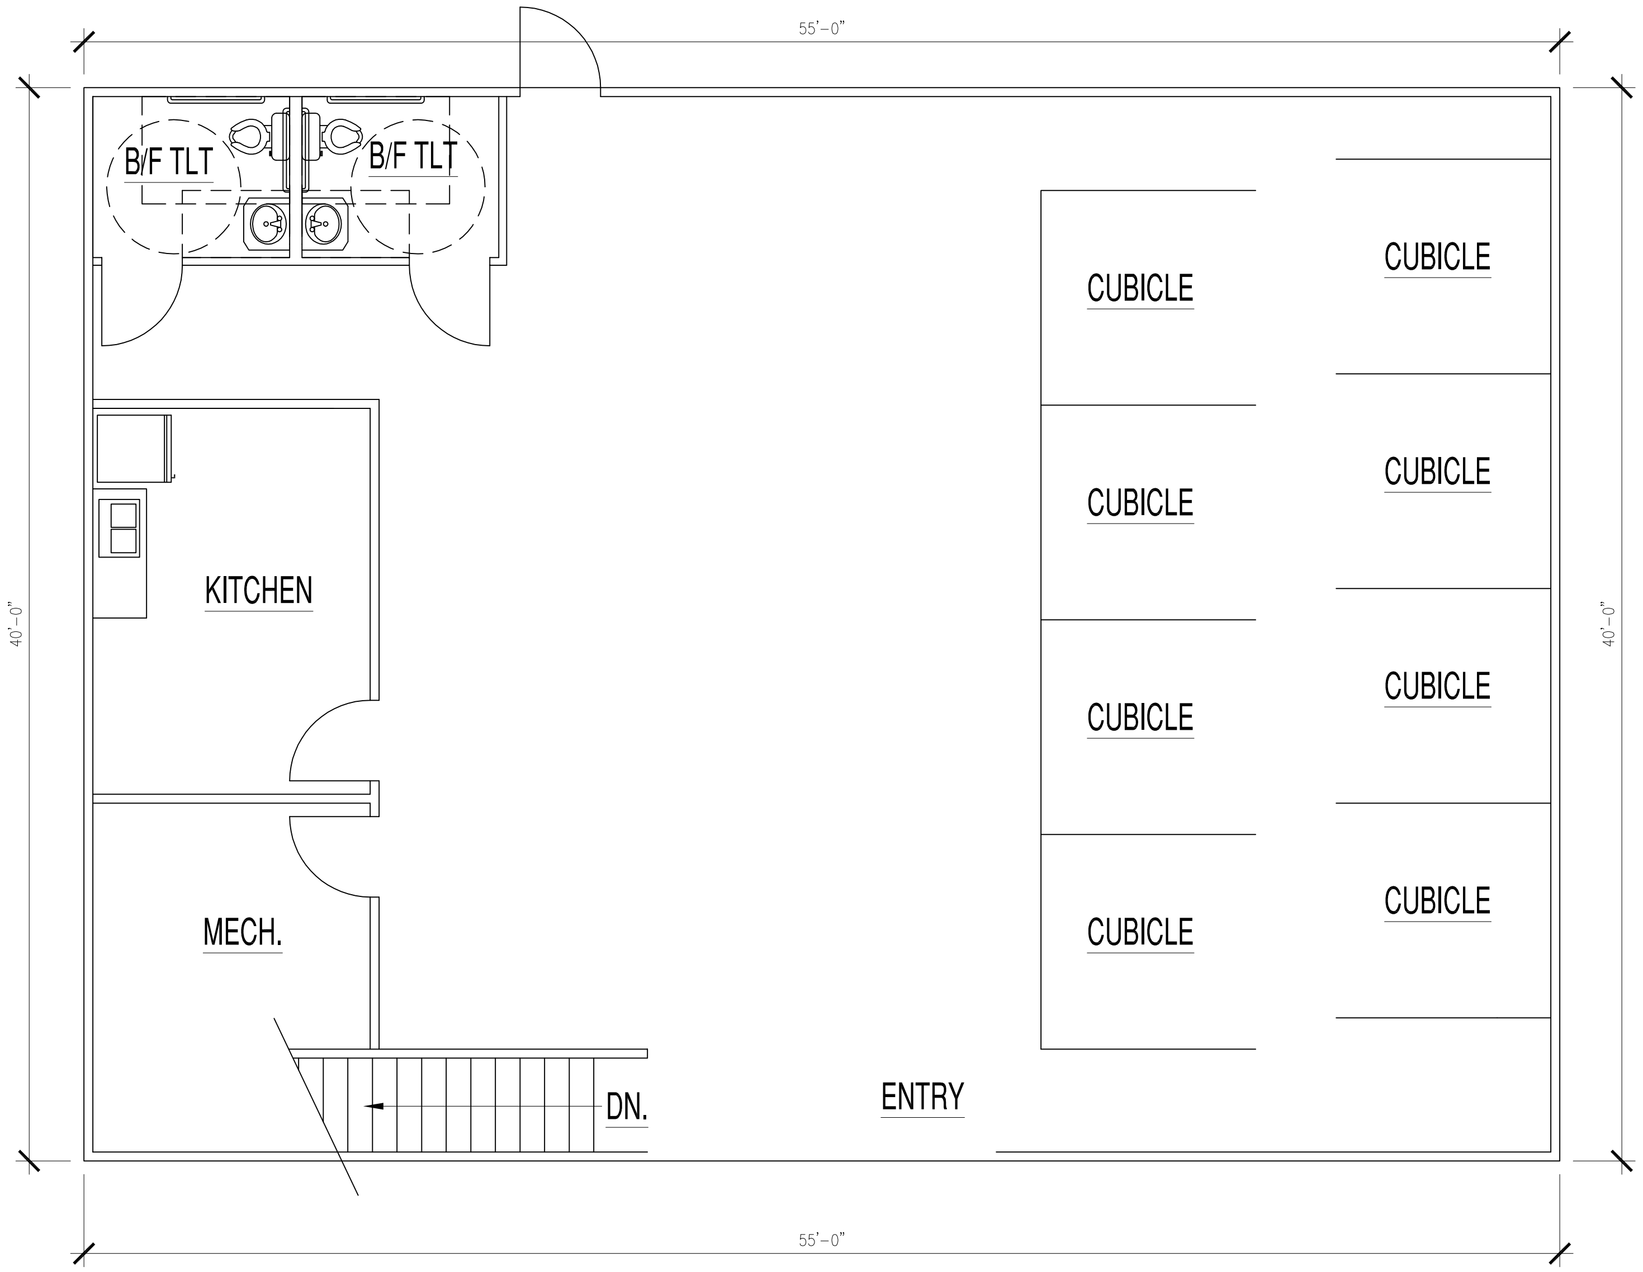

1 A101 **2ND FLOOR PLAN**

SCALE: 1/4" = 1'-0"

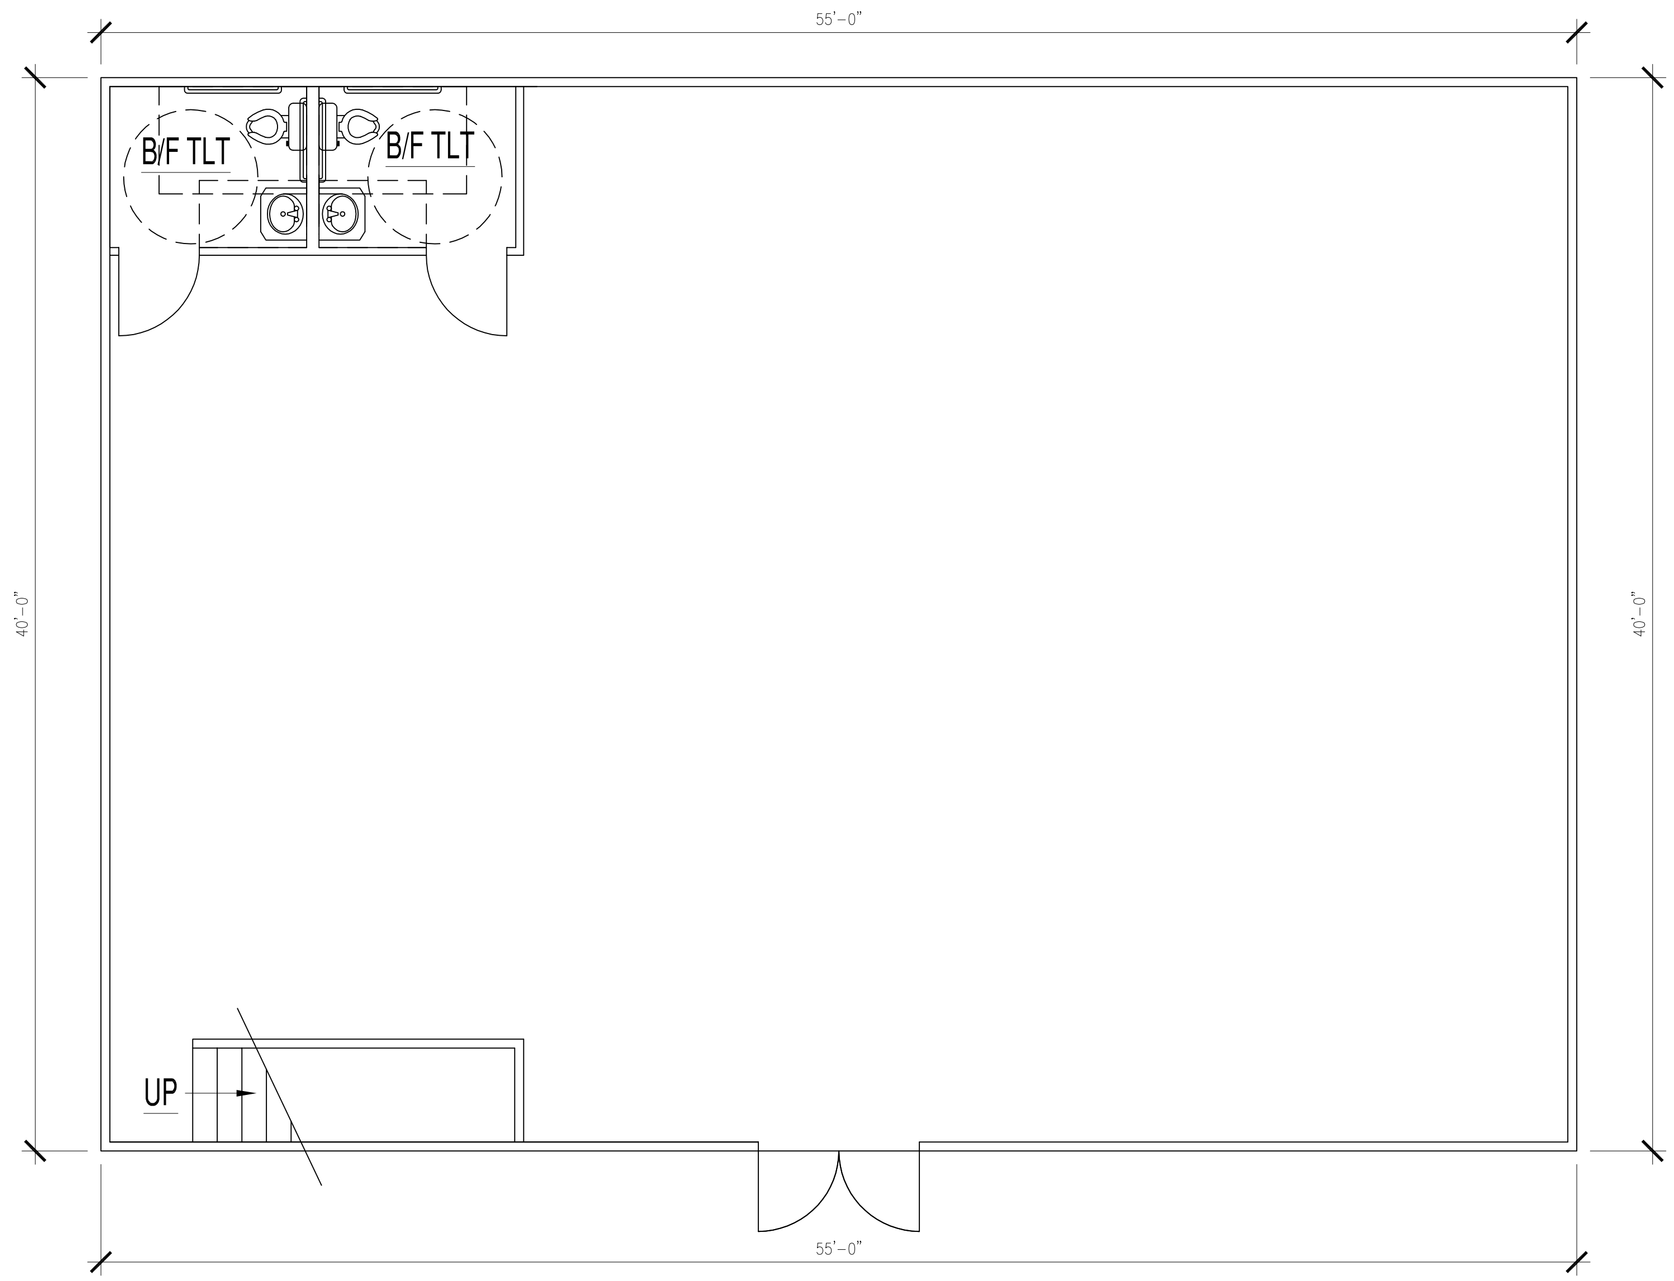

2 A101 **1ST FLOOR PLAN**

SCALE: 1/4" = 1'-0"

319 Atlanta Street, Unit 240, Marietta, Georgia 30060
ACME AMERICAN, L.L.C.
Architects, Construction Managers, Engineers
voice (770) 425-6890 - fax (770) 425-5777

PROJECT#00-000

SUPER TAX
1270 CONCORD ROAD
SMYRNA, GA

SEAL DATE: 10-13-16

GEORGIA REGISTERED No. 20241 PROFESSIONAL ARCHITECT JOHNNY LEE ALLISON

SEAL DATE: 10-13-16

GEORGIA REGISTERED No. 14437 PROFESSIONAL ENGINEER W. PROCTOR

REVISIONS

DATE:
DWG BY: JD
CHECKED BY: W.J.P.

SHEET
A101

Model, 13-Oct-16 4:00:18 PM