NOTES:

1. ALL SPACES ARE TO BE 9'-0" WIDE UNLESS NOTED OTHERWISE, MEASURE FROM CENTER OF 4" WIDE STRIPE.
2. ALL STRIPING TO BE RETRO-REFLECTIVE PAINT IN ACCORDANCE WITH SPECIFICATIONS. STRIPING PAINT AND SYMBOLS SHALL BE WHITE UNO. CROSS-HATCH SHALL BE WHITE UNO.
3. VERTICAL FACE AND 6" OF TOP OF ALL RAISED CONCRETE CURBS AND ISLANDS SHALL BE PAINTED YELLOW
4. ALL CURB CORERS AND STRIPED AREAS, AS APPROPRIATE TO HAVE A MINIMUM 2'-0" RADIUS UNO.
5. ALL MATERIALS SHOWN TO BE REVIEWED WITH EMORY FOR OWNER PREFERENCES

LEGEND:

- FLAT FLOOR PARKING
- PARKING DECK FOOTPRINT
- PROPOSED TRAFFIC MARKING
- (10) DENOTES NUMBER OF PARKING SPACES SPACED BETWEEN CURBS, CURB ISLANDS, PAINTED ISLANDS, ETC
- DENOTES CROSS-HATCHED PAINTED AREA

1 TR100A STRIPING PLAN - LEVEL P1

SCALE: 1/16" = 1'-0"

0 16 32

PARKING DECK SUMMARY (BASE SCHEMATIC DESIGN)

LEVEL	GROSS SF	TYPICAL SPACES	ADA SPACES	TOTAL SPACES
LEVEL P1	58,525	76	0	76
LEVEL P2	55,150	138	0	138
LEVEL P3	55,150	140	0	140
LEVEL P4	55,150	141	0	141
LEVEL P5	55,150	141	0	141
LEVEL P6	55,150	141	0	141
LEVEL P7	35,750	113	0	113
PARKING DECK SUBTOTAL	370,025	890	0	890

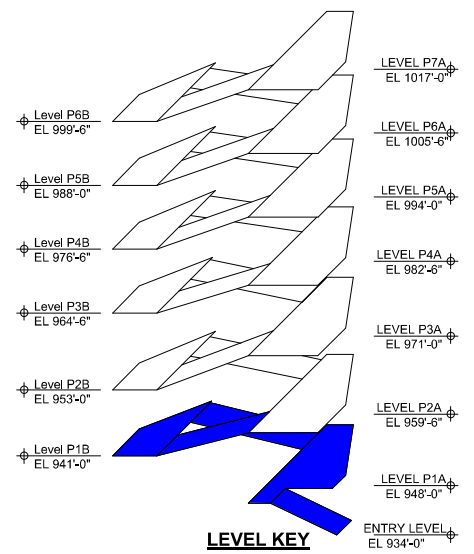

LEVEL KEY

Kimley»Horn

NC LICENSE #F-0102 2018, ©

THE BILTMORE
SUITE 601
617 WEST PEACHTREE STREET NW
ATLANTA, GA 30308

PHONE: 404.419.8700

This document, together with the concepts and designs presented herein, as an instrument of service, is intended only for the specific purpose and client for which it was prepared. Reuse of and improper reliance on this document without written authorization and adaptation by Kimley-Horn and Associates, Inc. shall be without liability to Kimley-Horn and Associates, Inc.

SEALS

PRELIMINARY DRAWINGS
DO NOT USE FOR CONSTRUCTION

ALTERNATE

NEW NORTHWEST PARKING DECK at EMORY UNIVERSITY HOSPITAL SMYRNA

SMYRNA, GA

CLIENT PROJECT INFO

NO.	DATE	DRAWING ISSUE DESCRIPTION

DESIGNED BY: BMR
DRAWN BY: JTM
CHECKED BY: JRM
SCALE: As indicated
DATE: 2018-12-28
PROJECT NO: 013160002
FILENAME:

STRIPING PLAN, LEVEL P1

CONCEPT DESIGN

TR100A

12/28/2018 1:41:05 PM C:\Users\jtorres.KHA\Documents\Emory_Asheville\Dev Asheville\Revit\CAD\TJtorres_Access-2018@kimley-horn.com.rvt

NOTES:
1. FOR NOTES REFER TO SHEET TR100

LEGEND:

- FLAT FLOOR PARKING
- PARKING DECK FOOTPRINT
- PROPOSED TRAFFIC MARKING
- (10) DENOTES NUMBER OF PARKING SPACES SPACED BETWEEN CURBS, CURB ISLANDS, PAINTED ISLANDS, ETC
- DENOTES CROSS-HATCHED PAINTED AREA

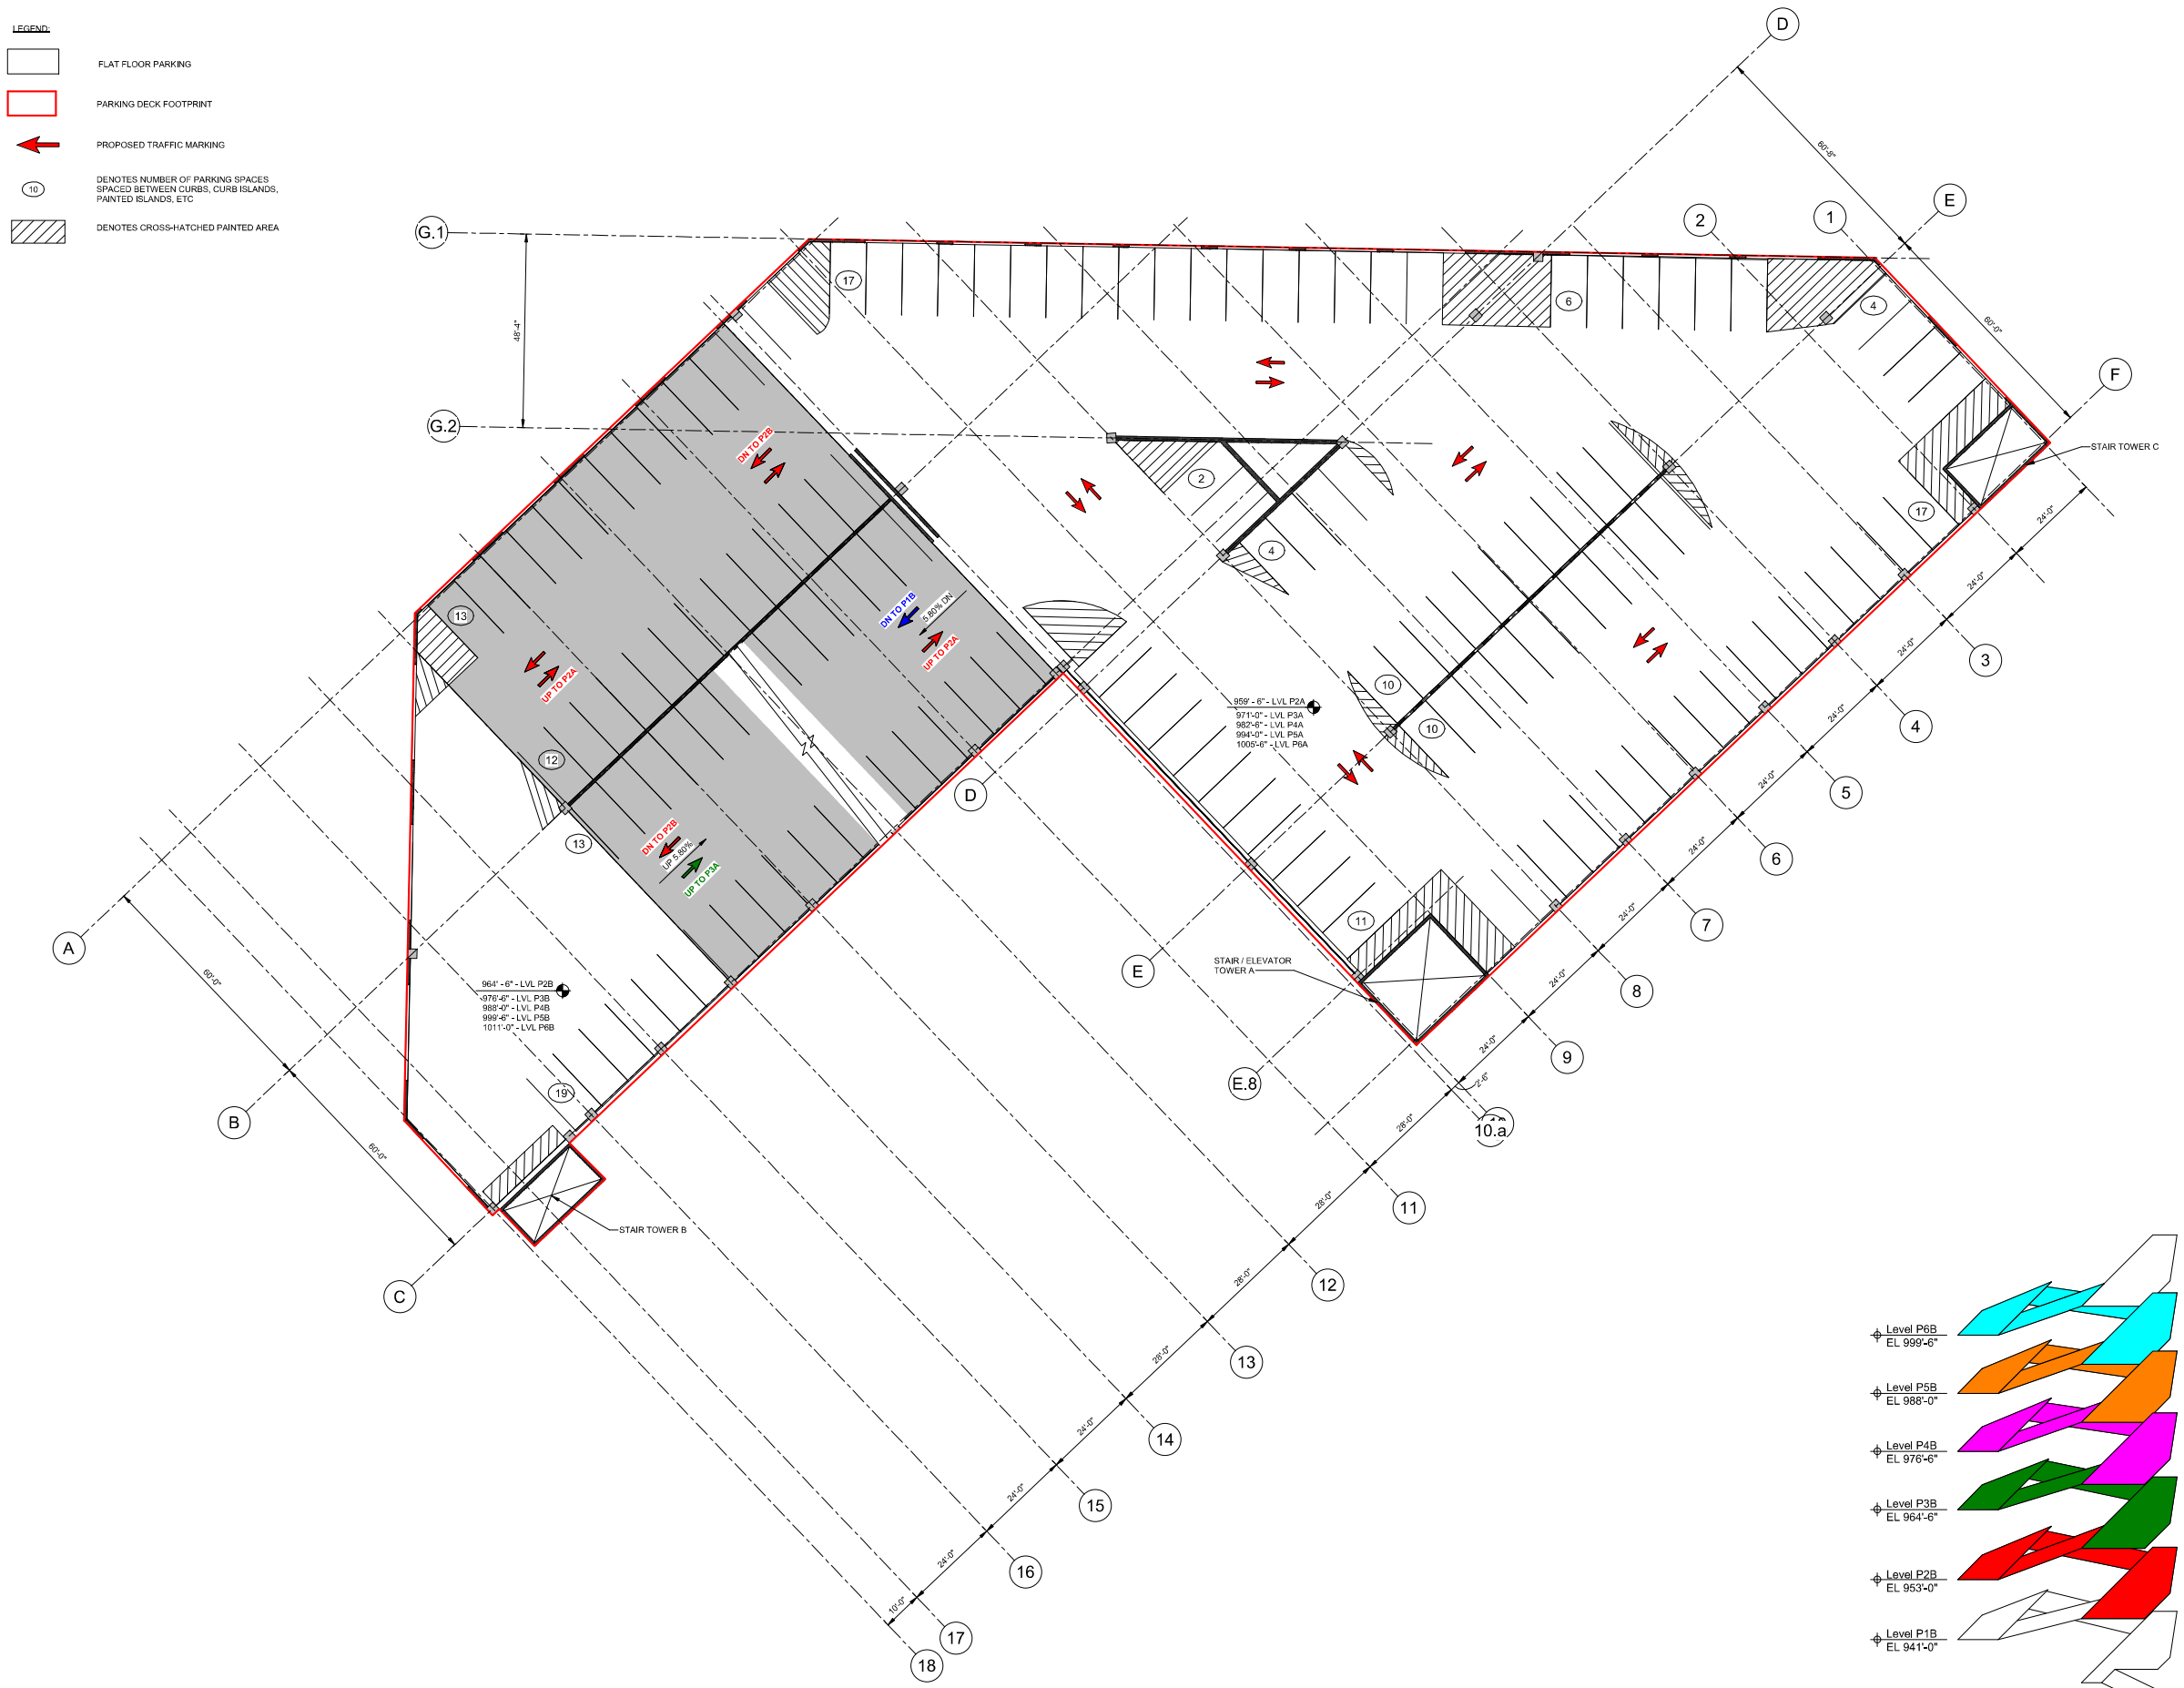

1 TR101A STRIPING PLAN - LEVEL P2 (LEVEL P3, P4, P5 AND P6 SIM)
SCALE: 1/16" = 1'-0"

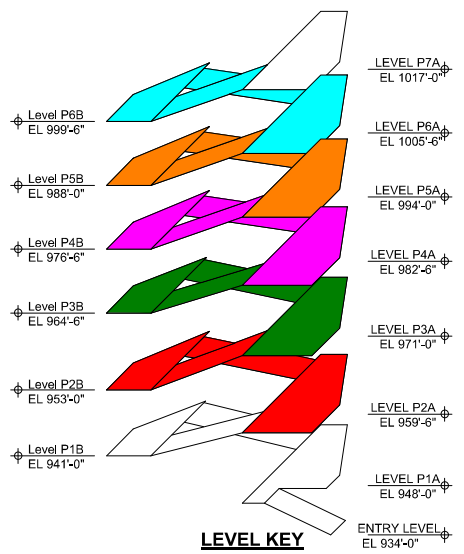

LEVEL KEY

Kimley»Horn
NC LICENSE #F-0102 2018, ©
THE BILTMORE
SUITE 601
617 WEST PEACHTREE STREET NW
ATLANTA, GA 30308
PHONE: 404.419.8700

This document, together with the concepts and designs presented herein, as an instrument of service, is intended only for the specific purpose and client for which it was prepared. Reuse of and improper reliance on this document without written authorization and adaptation by Kimley-Horn and Associates, Inc. shall be without liability to Kimley-Horn and Associates, Inc.

SEALS

PRELIMINARY DRAWINGS
DO NOT USE FOR CONSTRUCTION

ALTERNATE

NEW NORTHWEST PARKING DECK at EMORY UNIVERSITY HOSPITAL SMYRNA

SMYRNA, GA

CLIENT PROJECT INFO

NO.	DATE	DRAWING ISSUE DESCRIPTION

DESIGNED BY: BMR
DRAWN BY: JTM
CHECKED BY: JRM
SCALE: As indicated
DATE: 2018-12-28
PROJECT NO: 013166002
FILENAME:

STRIPING PLAN, LEVEL P2, P3, P4, P5 and P6

CONCEPT DESIGN

TR101A

NOTES:
1. FOR NOTES REFER TO SHEET TR100

LEGEND:

FLAT FLOOR PARKING

PARKING DECK FOOTPRINT

PROPOSED TRAFFIC MARKING

(10) DENOTES NUMBER OF PARKING SPACES SPACED BETWEEN CURBS, CURB ISLANDS, PAINTED ISLANDS, ETC

DENOTES CROSS-HATCHED PAINTED AREA

1 TR102A STRIPING PLAN - LEVEL P7A
SCALE: 1/16" = 1'-0"

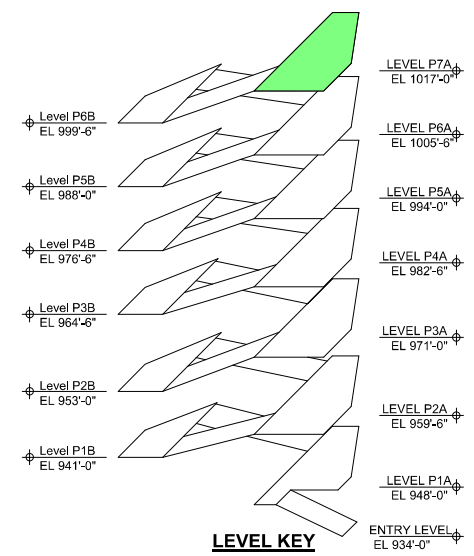

LEVEL KEY

Kimley»Horn
NC LICENSE #F-0102 2018, ©
THE BILTMORE
SUITE 601
617 WEST PEACHTREE STREET NW
ATLANTA, GA 30308
PHONE: 404.419.8700

This document, together with the concepts and designs presented herein, as an instrument of service, is intended only for the specific purpose and client for which it was prepared. Reuse of and improper reliance on this document without written authorization and adaptation by Kimley-Horn and Associates, Inc. shall be without liability to Kimley-Horn and Associates, Inc.

SEALS

PRELIMINARY DRAWINGS
DO NOT USE FOR CONSTRUCTION

ALTERNATE

NEW NORTHWEST PARKING DECK at EMORY UNIVERSITY HOSPITAL SMYRNA

SMYRNA, GA

CLIENT PROJECT INFO

NO.	DATE	DRAWING ISSUE DESCRIPTION

DESIGNED BY: BMR
DRAWN BY: JTM
CHECKED BY: JRM
SCALE: As indicated
DATE: 2018-12-28
PROJECT NO: 013160002
FILENAME:

STRIPING PLAN, LEVEL P7

CONCEPT DESIGN

TR102A

NOTE:
1. WAYFINDING AND SIGNAGE SHOULD BE COORDINATED AND REVIEWED WITH EMORY. GRAPHICS AND DESIGN SHOULD BE COORDINATED WITH WAYFINDING MASTERPLAN. THIS IS INTENDED TO PROVIDE A WAYFINDING PACKAGE FOR SCHEMATIC DESIGN PRICING.

SIGN MARK	SYMBOL
PS-1	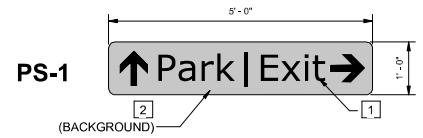
PS-2	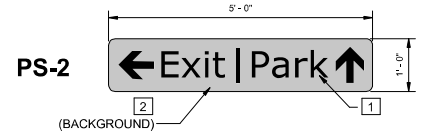
PS-3	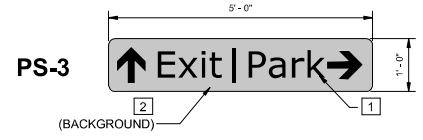
PS-4	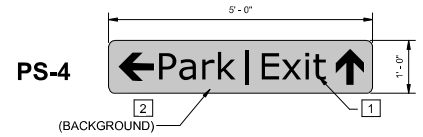
PS-5	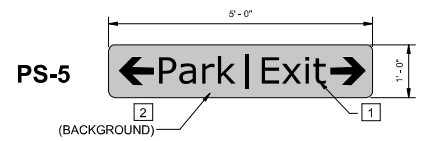
PS-6	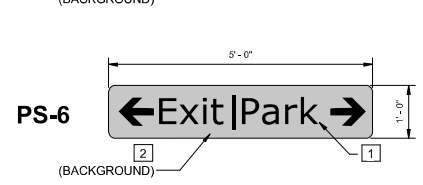
PS-A1	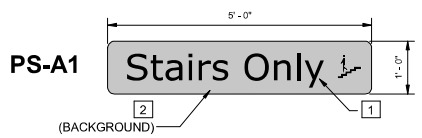
PS-A2	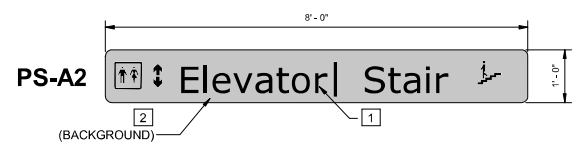

SIGN MARK	SYMBOL
PS-L1 TO PS-L5	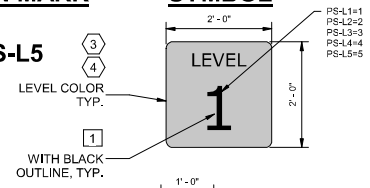
PS-L6	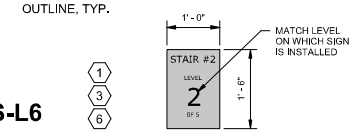
PS-L7	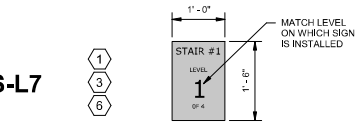
PS-L8	
PS-E1	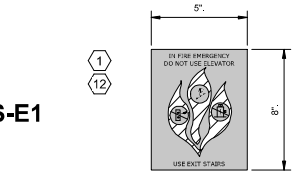
PS-E3	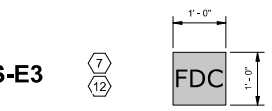
PS-E4	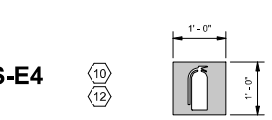

SIGN MARK	SYMBOL
HS-1	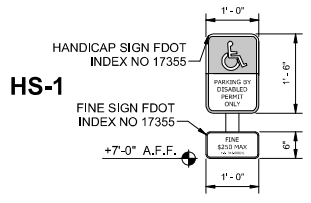
HS-2	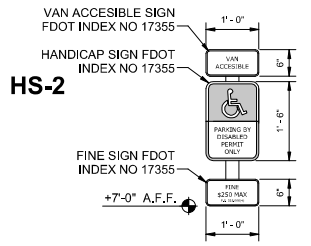
PS-R1	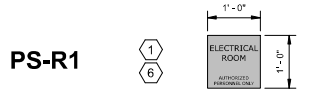
PS-R2	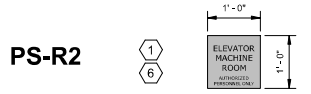

SIGN MARK	SYMBOL
E1	5 ENTER
E2	5 EXIT
E3	CLEARANCE 8'-2" (FRONT) / DO NOT ENTER (BACK)
E4	CLEARANCE 7'-0" (FRONT) / DO NOT ENTER (BACK)

SIGNAGE KEYNOTES

1. TEXT SHALL PROJECT 1/32" FROM THE BACKGROUND AND HAVE SHARPLY DEFINED EDGES. SIGN SHALL HAVE A GRADE 2 BRAILLE COPY BELOW TEXT.
2. BOTTOM OF "RESERVED PARKING" SIGN TO BE MOUNTED 70" ABOVE FINISHED FLOOR ELEVATION
3. SIGN COLOR TO MATCH LEVEL COLORS PER COLOR LEGEND. PMS NUMBERS REFER TO PANTONE COLOR MATCHING SYSTEM
4. TO BE INSTALLED 6'-0" ABOVE FINISHED FLOOR (CENTER OF SIGN)
5. CAST ALUMINUM LETTERS 1'-0" HIGH
6. NOT SHOWN IN PLANS. INSTALL ADJACENT TO EACH APPLICABLE DOOR WITH CENTERLINE OF SIGN 5'-0" ABOVE FINISHED FLOOR.
7. NOT SHOWN IN PLANS. INSTALL TWO SIGNS ON OPPOSITE FACES OF COLUMNS AND ONE SIGN ON WALLS WHERE FIRE STANDPIPE CONNECTIONS ARE LOCATED.
8. NOT SHOWN ON PLANS. INSTALL ABOVE EACH ELEVATOR CALL BUTTON.
9. NOT SHOWN ON PLANS. INSTALL ADJACENT TO EACH STAIRWAY DOOR (INSIDE STAIRWAY) WITH CENTERLINE OF SIGN 5'-0" ABOVE EACH FINISHED FLOOR.
10. TO BE INSTALLED ON COLUMN WITH CENTERLINE OF SIGN 6'-0" ABOVE FINISHED FLOOR AT ALL FIRE EXTINGUISHER LOCATIONS. COORD WITH ARCH PLANS.
11. NOT SHOWN ON PLANS. INSTALL ADJACENT TO EACH STAIRWAY DOOR (OUTSIDE STAIRWAY) WITH CENTERLINE OF SIGN 5'-0" ABOVE EACH FINISHED FLOOR.
12. CORNER RADIUS TO BE 1/2"

PLATE METAL SIGNS - GENERAL NOTES

1. SIGNS ARE NOT TO BE FABRICATED OR INSTALLED WITHOUT DIRECTION AND APPOVAL OF THE ENGINEER/ARCHITECT AND OWNER.
2. PLATE METAL SIGNS SHALL BE FABRICATED OF 0.08" (MINIMUM) ALUMINUM UNLESS OTHERWISE NOTED.
3. COLORS FOR SIGN FACES LETTERING, ETC. SHALL BE APPOVED BY THE ENGINEER/ARCHITECT AND OWNER. VERIFY SIZES, COLORS, AND LOCATIONS OF ALL SIGNS, PRIOR TO SUBMISSION OF SHOP DRAWINGS AND FABRICATION. (CONTRACTOR IS TO NOTIFY ENGINEER/ARCHITED 30 DAYS IN ADVANCE OF SCHEDULE FOR WHEN SELECTION OF THESE MATERIALS IS NEEDED.
4. CORNERS OF ALL SIGNS SHALL BE ROUNDED, 1 1/2" RADIUS UNLESS OTHERWISE NOTED.
5. ALL LETTERS SHALL BE OF SIZE AND STYLE AS APPROVED BY THE ENGINEER/ARCHITECT AND AS MARKED ON APPROVED SHOP DRAINGS. FONT SHALL BE HELVETICA MEDIUM.
6. CONTRACTOR SHALL SUBMIT SHOP DRAWINGS OF SIGN FACES, MATERIALS, COLORS, MOUNTING HEIGHTS, ETC. WITH LEGENDS SHOWN. SHOP DRAWINGS SHALL BE APPROVED BY ENGINEER/ARCHITECT AND OWNER PRIOR TO FABRICATION.
7. TYPICAL DIMENSIONS AND LAYOUT ARE AS NOTED.
8. SIGN MOUNTING DETAILS ARE SHOWN ON SHEET TR500

Kimley»Horn
NC LICENSE #F-0102 2018, ©
THE BILTMORE
SUITE 601
617 WEST PEACHTREE STREET NW
ATLANTA, GA 30308
PHONE: 404.419.8700

This document, together with the concepts and designs presented herein, as an instrument of service, is intended only for the specific purpose and client for which it was prepared. Reuse of and improper reliance on this document without written authorization and adaptation by Kimley-Horn and Associates, Inc. shall be without liability to Kimley-Horn and Associates, Inc.

SEALS

PRELIMINARY DRAWINGS
DO NOT USE FOR CONSTRUCTION

ALTERNATE

NEW NORTHWEST PARKING DECK at EMORY UNIVERSITY HOSPITAL SMYRNA

SMYRNA, GA

CLIENT PROJECT INFO

NO.	DATE	DRAWING ISSUE DESCRIPTION

DESIGNED BY: BMR
DRAWN BY: JTM
CHECKED BY: JRM
SCALE: As indicated
DATE: 2018-12-28
PROJECT NO: 013160002
FILENAME:

METAL PLATE SIGNAGE

CONCEPT DESIGN

TR502A

12/28/2018 1:44:45 PM C:\Users\jtaylor.kh\Documents\Emory Asheville\Revit\Northwest_Parking_Deck_Emory_Asheville_jtaylor.kh.rvt

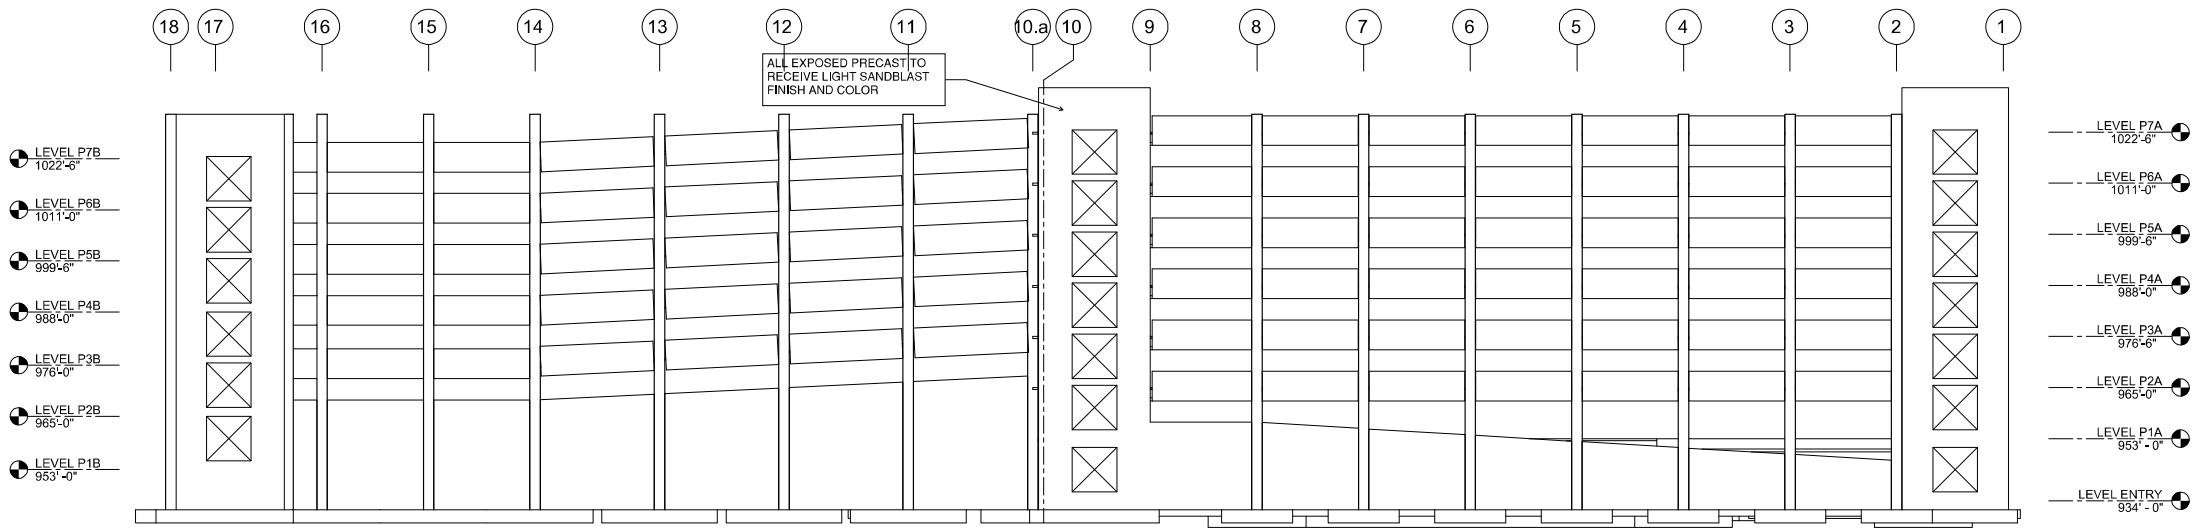

SOUTH ELEVATION

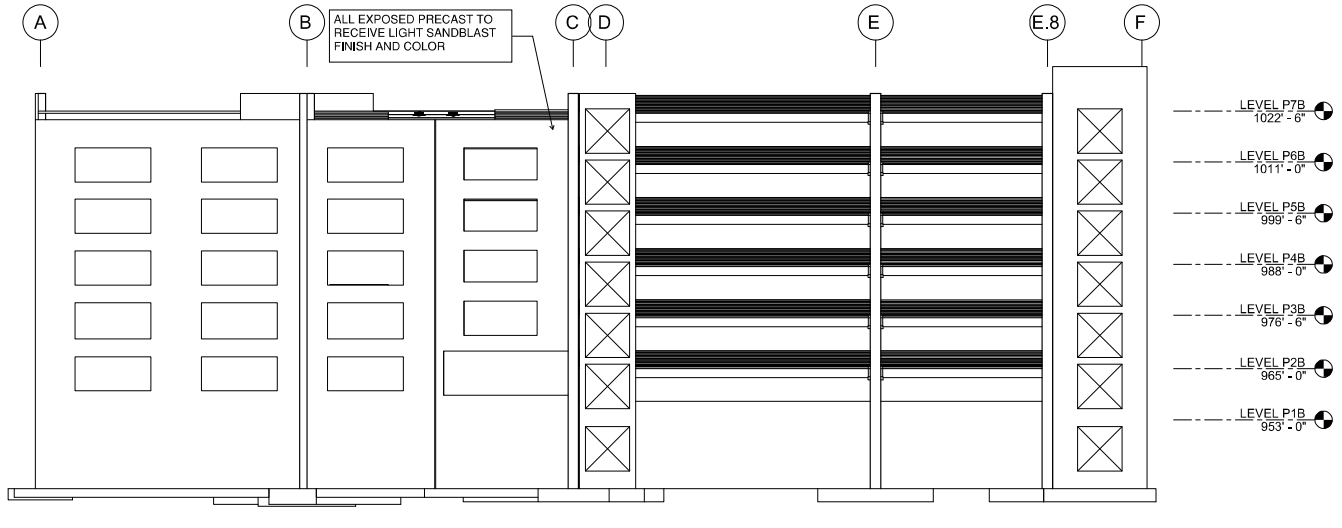

EAST ELEVATION

Kimley»Horn
NC LICENSE #F-0102 2018, ©
THE BILTMORE
SUITE 601
617 WEST PEACHTREE STREET NW
ATLANTA, GA 30308
PHONE: 404.419.8700

This document, together with the concepts and designs presented herein, as an instrument of service, is intended only for the specific purpose and client for which it was prepared. Reuse of and improper reliance on this document without written authorization and adaptation by Kimley»Horn and Associates, Inc. shall be without liability to Kimley»Horn and Associates, Inc.

SEALS

PRELIMINARY DRAWINGS
DO NOT USE FOR CONSTRUCTION

ALTERNATE

NEW NORTHWEST PARKING DECK at EMORY UNIVERSITY HOSPITAL SMYRNA

SMYRNA, GA

CLIENT PROJECT INFO

NO.	DATE	DRAWING ISSUE DESCRIPTION

DESIGNED BY: Designer
DRAWN BY: Author
CHECKED BY: Checker
SCALE:
DATE: 2018-12-28
PROJECT NO: 013160002
FILENAME:

Elevations

CONCEPT DESIGN

—

2/7/2019 8:03:08 PM C:\Users\jessica.hall\Documents\Emory Smyrna Docs\Admin\Revit_CPT_22\Revit_Update.rvt