PLANTING ELEVATION A-A'

0 2' 5' 10'

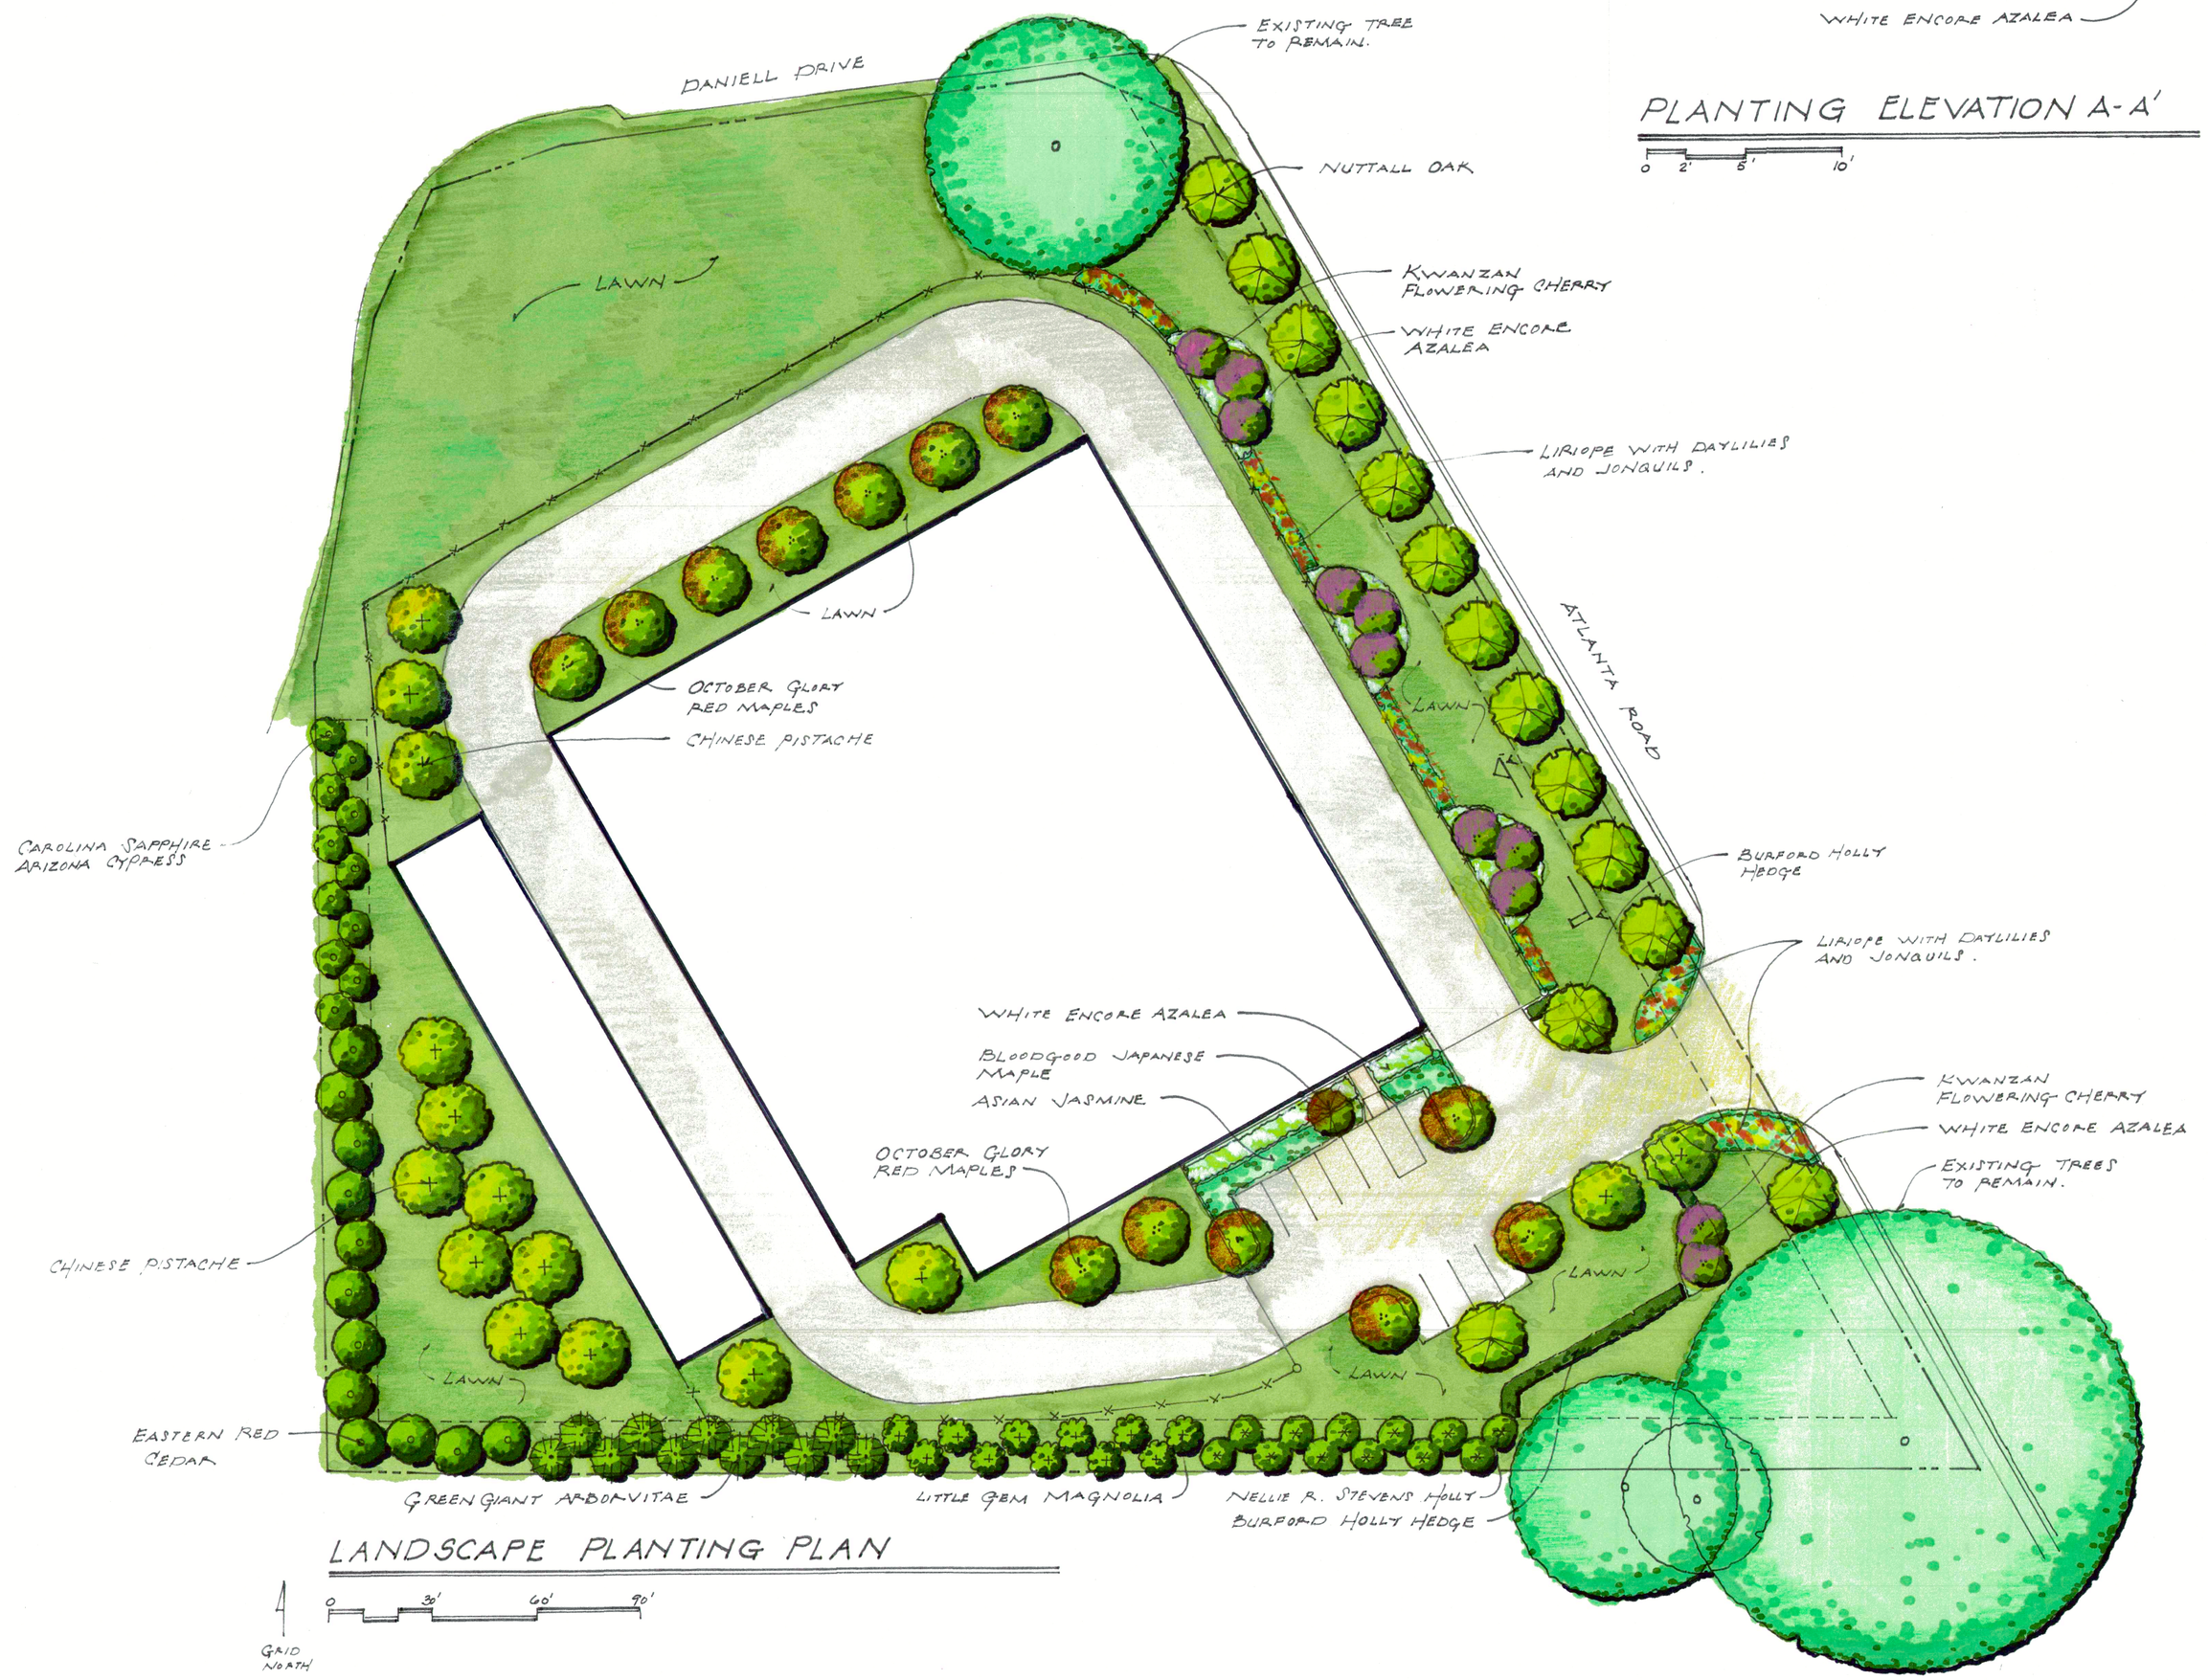

LANDSCAPE PLANTING PLAN

0 30' 60' 90'

GRID NORTH

REVISIONS	
NO.	REMARKS

PRINTED	
DATE	REMARKS
12-9-20	ZONING SUBMIT.

1827 POWERS FERRY ROAD, BUILDING 25 SUITE 300 – ATLANTA, GEORGIA 30339 TEL: 678.237.8500 WWW.ARCHETYPELANDSCAPELLC.COM

LANDSCAPE PLANTING PLAN

DANIELL DR AND ATLANTA RD
SELF STORAGE FACILITY

SMYRNA, GEORGIA

archetype landscape

DATE

JOB NO. AL20688.00

SHEET NO. L3.00

© COPYRIGHT 2020 ARCHETYPE LANDSCAPE, LLC. THIS DRAWING IS THE PROPERTY OF THE ARCHITECT AND MAY NOT BE REPRODUCED OR USED WITHOUT WRITTEN PERMISSION.

NOT ISSUED FOR CONSTRUCTION