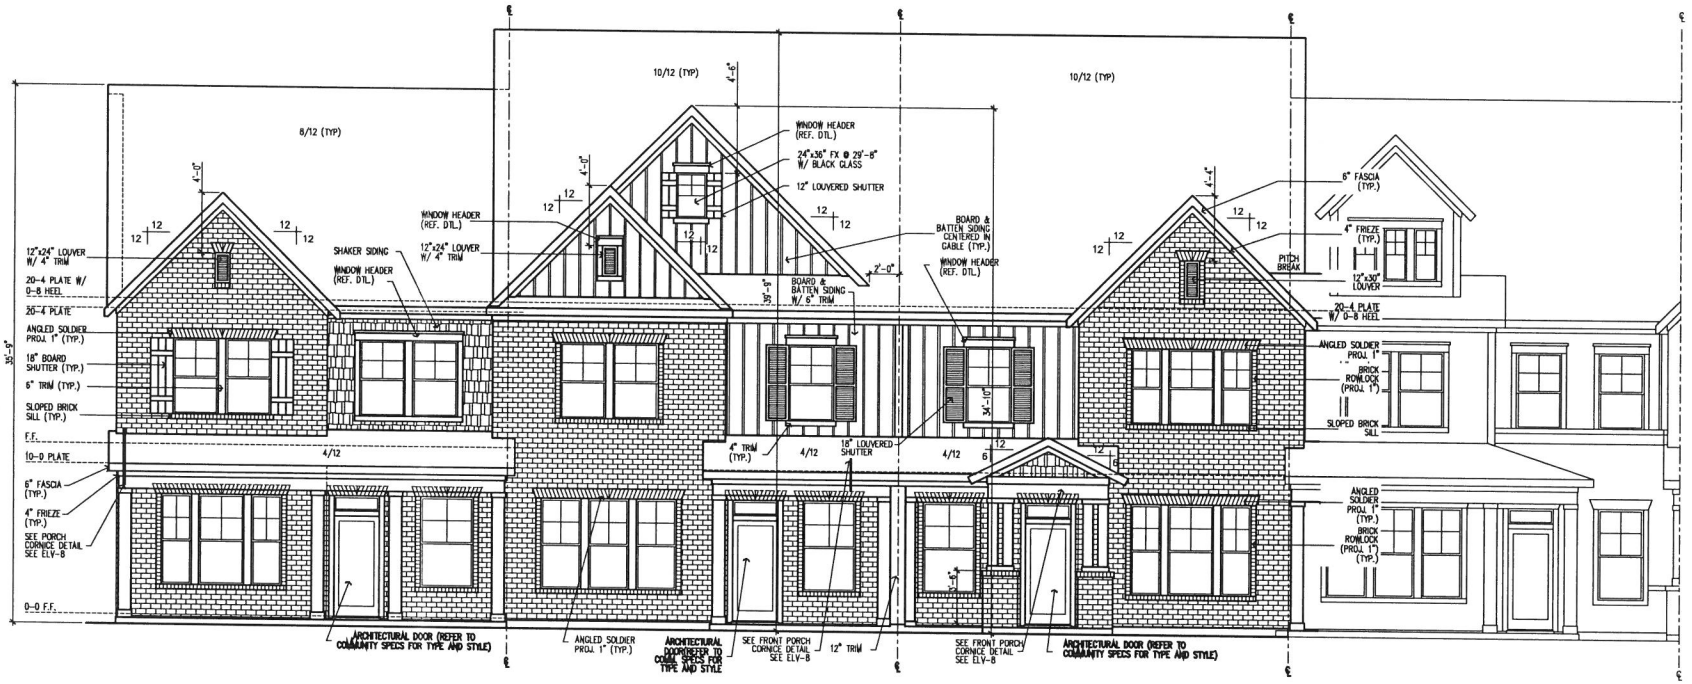

LOT 0021
2768 BELL DR.
N 7847 E

LOT 0020
2766 BELL DR.
N 7847 D

LOT 0019
2764 BELL DR.
S 7847 C

LOT 0018
2762 BELL DR.
N 7847 B

FRONT ELEVATION

RELEASED FOR CONSTRUCTION

© Weekley Homes LP, 2016
The measurements, dimensions, and other specifications, shown on this document, are guidelines for construction use only. The actual construction of the finished structure may vary. This document may not be relied on as a representation of what the completed structure will look like.

David Weekley Homes
A MORRIS | Scale: 1/4" = 1'-0" | Date: | Rev.:

WOODBURY TH
LOTS 0017-0021
ATLANTA, GA

Proj. No.: 4674
Job No.: 17-21
Lot: 17-21
Blk:
Sect:

NORTH
ELV-1
LOT 17-21
ATLANTA

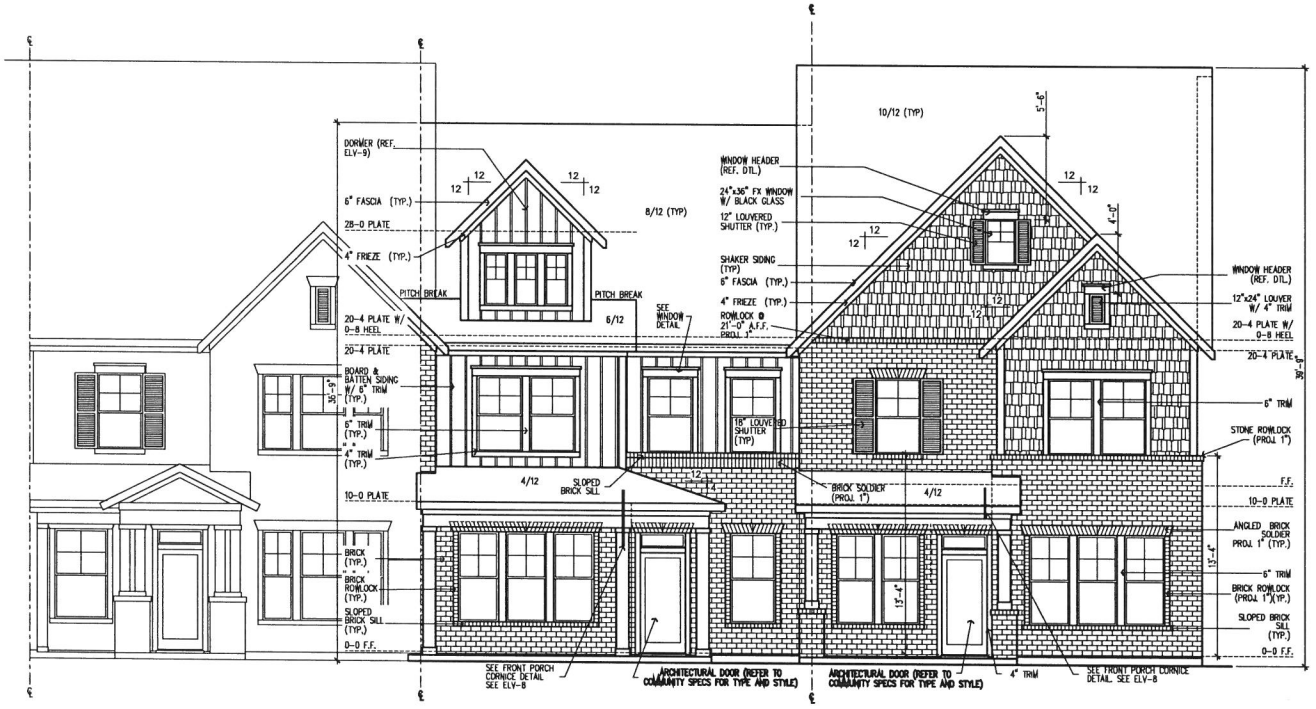

LOT 0019
2764 BELL DR.
S 7847 C

LOT 0018
2762 BELL DR.
N 7847 B

LOT 0017 - MODEL
2760 BELL DR.
S 7847 A

FRONT ELEVATION

RELEASED FOR CONSTRUCTION

©Weekley Homes L.P. 2016
The measurements, dimensions, and other specifications, shown on this document, are guidelines for construction use only. The actual specifications of the finished structure may vary slightly. This document may not be relied on as a representation of what the completed structure will look like.

David Weekley Homes

A MORRIS	Scale: 1/4" = 1'-0"
Date:	Rev.:

WOODBURY TH
LOTS 0017-0021
ATLANTA, GA

Proj No.: 4674	Lot: 17-21
Job No.: 17-21	Blk:
	Sect:

NORTH

ELV-2

LOT 17-21

ATLANTA

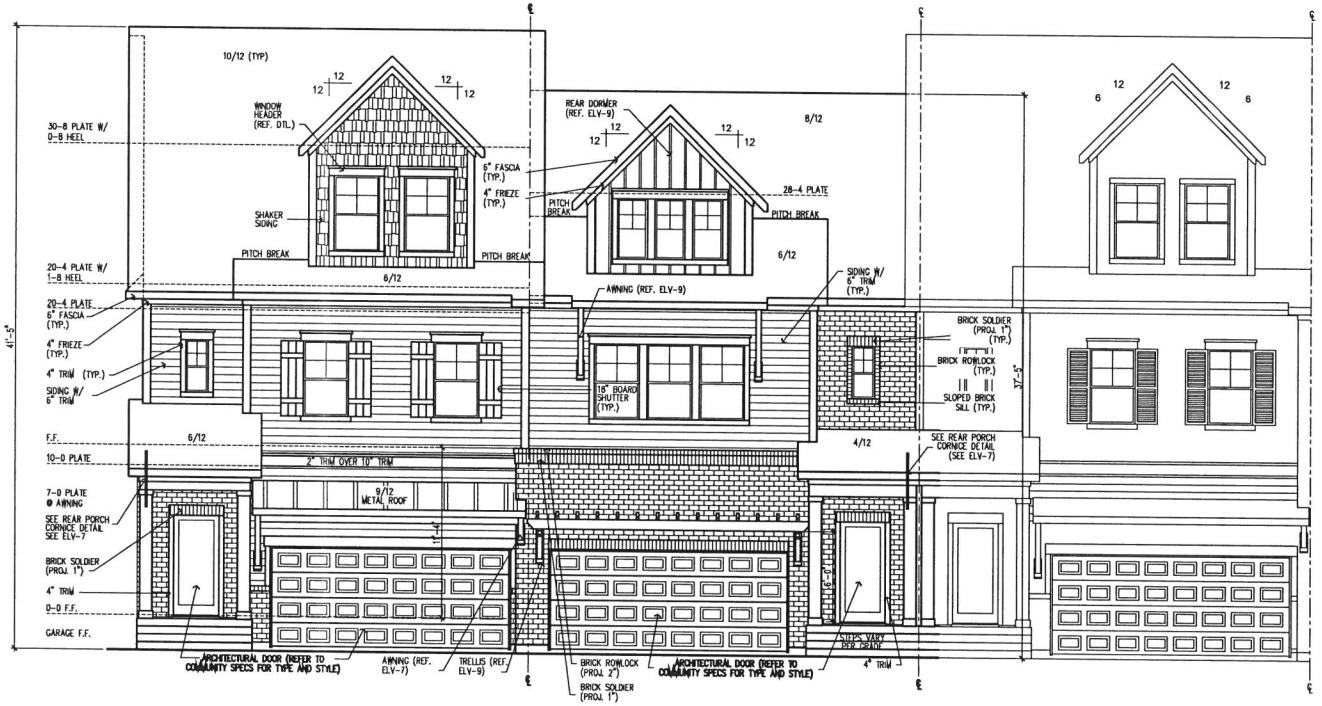

LOT 0017 - MODEL
2760 BELL DR.
S 7847 A

LOT 0018
2762 BELL DR.
N 7847 B

LOT 0019
2764 BELL DR.
S 7847 C

REAR ELEVATION

RELEASED FOR CONSTRUCTION

© Weekley Homes L.P. 2016
The measurements, dimensions, and other specifications, shown on this document, are guidelines for construction use only. The actual specifications of the finished structure may vary from this document. This document may not be relied on as a representation of what the completed structure will look like.

David Weekley Homes
A MORRIS
Scale: 1/4" = 1'-0"
Date:
Rev.:

WOODBURY TH
LOTS 0017-0021
ATLANTA, GA

Proj. No.: 4674
Job No.: 17-21
Lot: 17-21
Blk:
Sect:

NORTH
ELV-3
LOT 17-21
ATLANTA

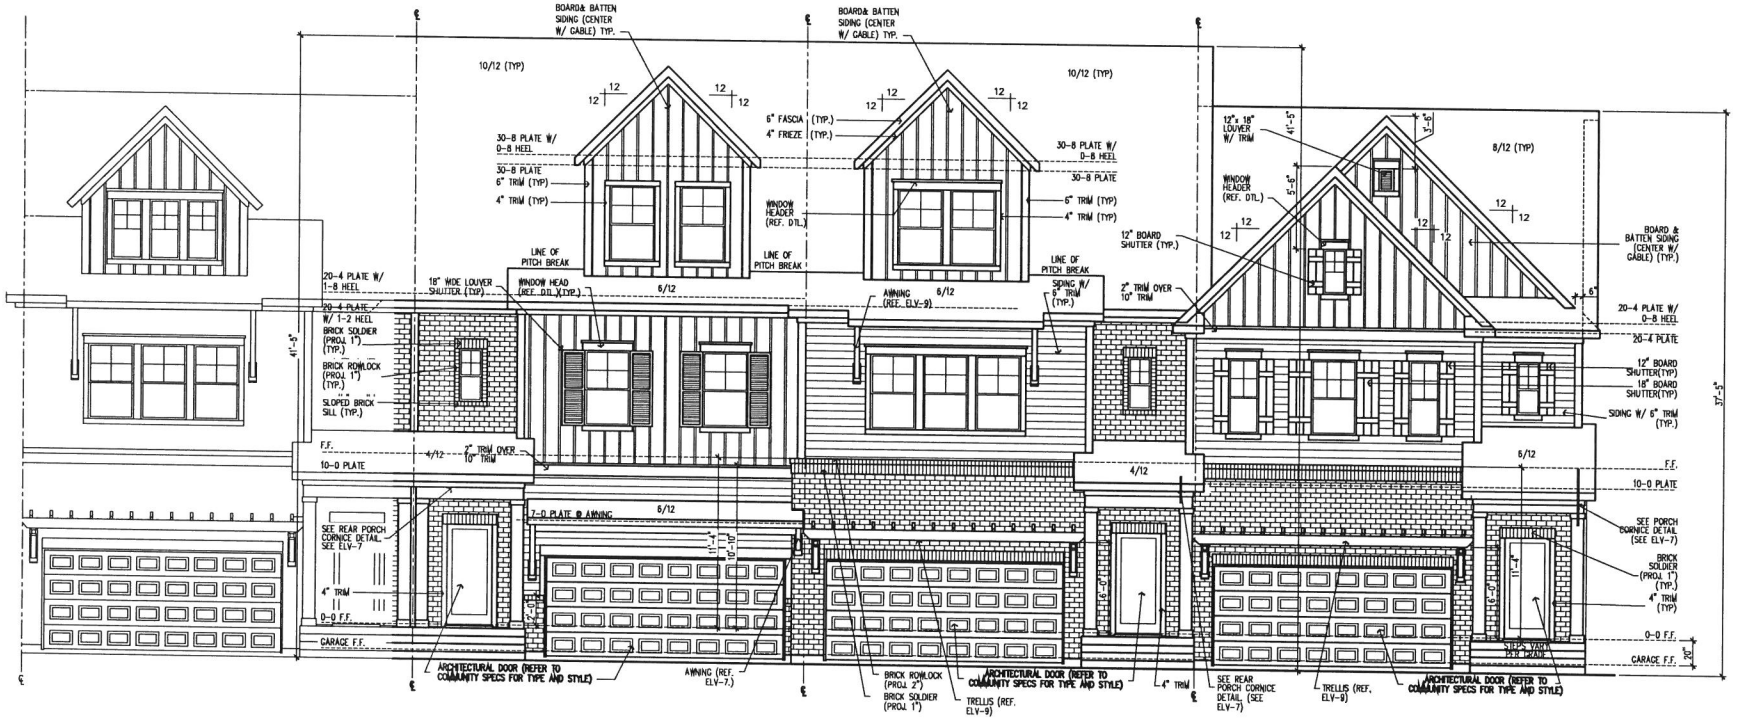

LOT 0018
2762 BELL DR.
N 7847 B

LOT 0019
2764 BELL DR.
S 7847 C

LOT 0020
2766 BELL DR.
N 7847 D

LOT 0021
2768 BELL DR.
N 7847 E

REAR ELEVATION

RELEASED FOR CONSTRUCTION

© Weekley Homes LP 2016
The measurements, dimensions and other specifications, shown on this document, are guidelines for construction use only. The actual specifications of the finished structure may vary. This document may not be used or considered a representation of what the completed structure will look like.

David Weekley Homes
A MORRIS
Scale: 1/4" = 1'-0"
Date:
Rev.:

WOODBURY TH
LOTS 0017-0021
ATLANTA, GA
Proj. No.: 4674
Job No.: 17-21
Lot: 17-21
Blk:
Sect:

NORTH
ELV-4
LOT 17-21
ATLANTA

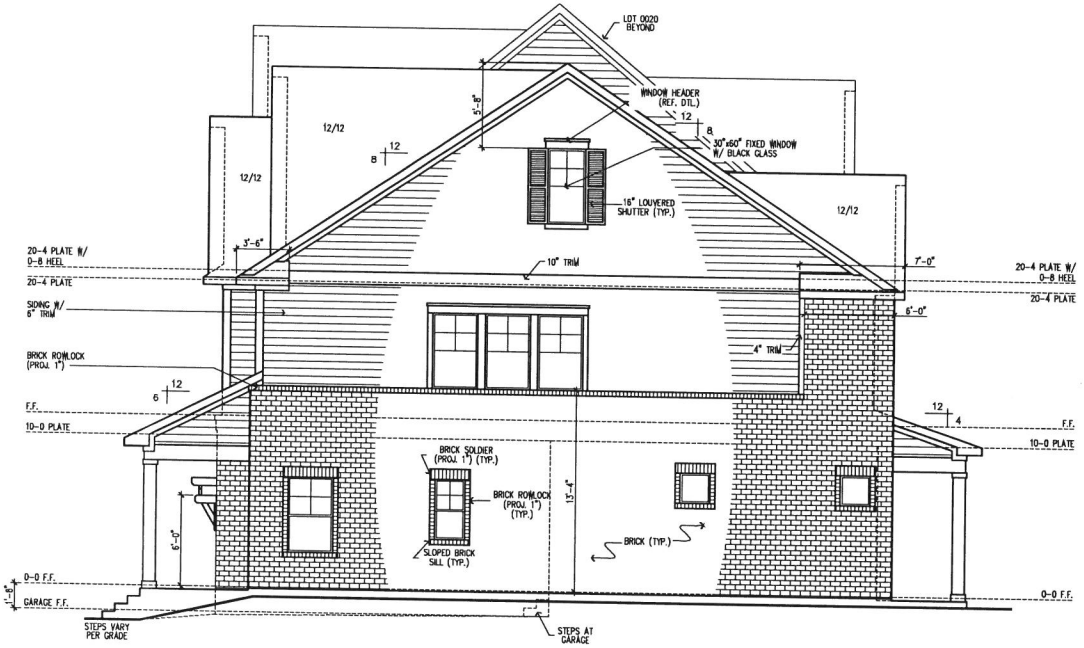

LOT 0021
2768 BELL DR.
N 7847 E

SIDE ELEVATION 7847-E NORTH

RELEASED FOR CONSTRUCTION

© Weekley Homes L.P. 2016
The measurements, dimensions, and other specifications shown on this document, are approximate for construction purposes only. The actual specifications of the finished structure may vary. This document may not be relied on as a representation of what the completed structure will look like.

David Weekley Homes

A MORRIS | Scale: 1/4" = 1'-0"
Date: | Rev.:

WOODBURY TH
LOTS 0017-0021
ATLANTA, GA

Proj No.: 4674
Job No.: 17-21
Lot: 17-21
Blk:
Sect:

NORTH

ELV-5

LOT 17-21

ATLANTA

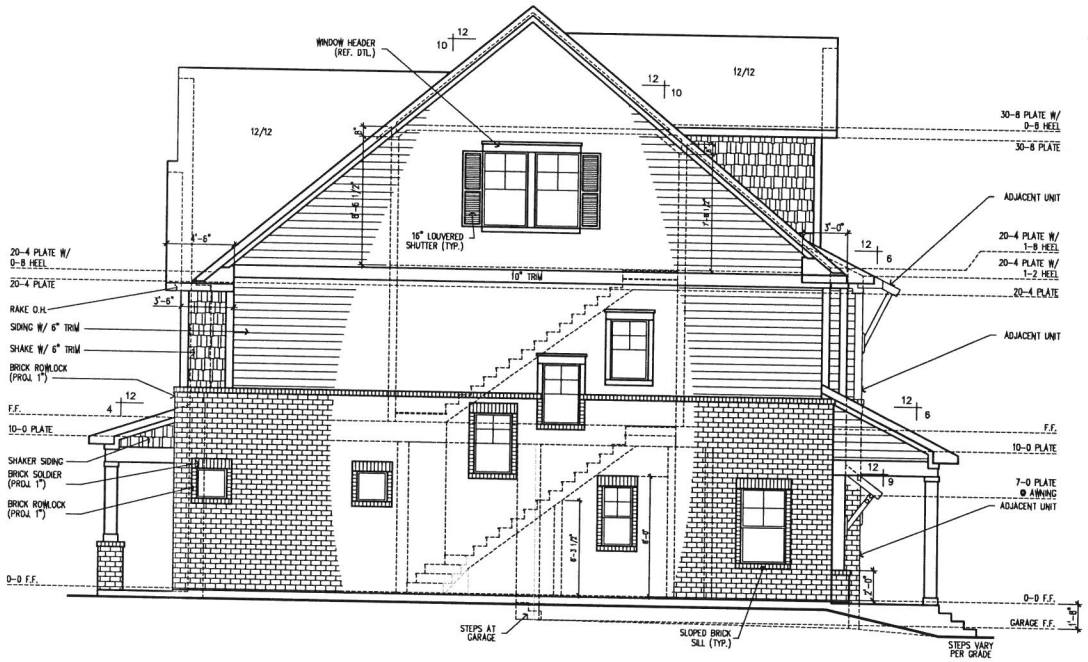

LOT 0017 - MODEL
2760 BELL DR.
S 7847 A

SIDE ELEVATION 7847-A SOUTH

RELEASED FOR CONSTRUCTION

© Weekley Homer L.P. 2016
The measurements, dimensions, and other specifications shown on this document are guidelines for construction use only. The actual specifications of the finished structure may vary. This document may not be relied on as a representation of what the completed structure will look like.

David Weekley Homes

A MORRIS | Scale: 1/4" = 1'-0" | Date: | Rev.:

WOODBURY TH
LOTS 0017-0021
ATLANTA, GA

Proj No.: 4674 | Job No.: 17-21 | Lot: 17-21 | Blk: | Sect:

NORTH

ELV-6

LOT 17-21

ATLANTA