1 FRONT ELEVATION FACING ATLANTA HWY
1/8" = 1'-0"

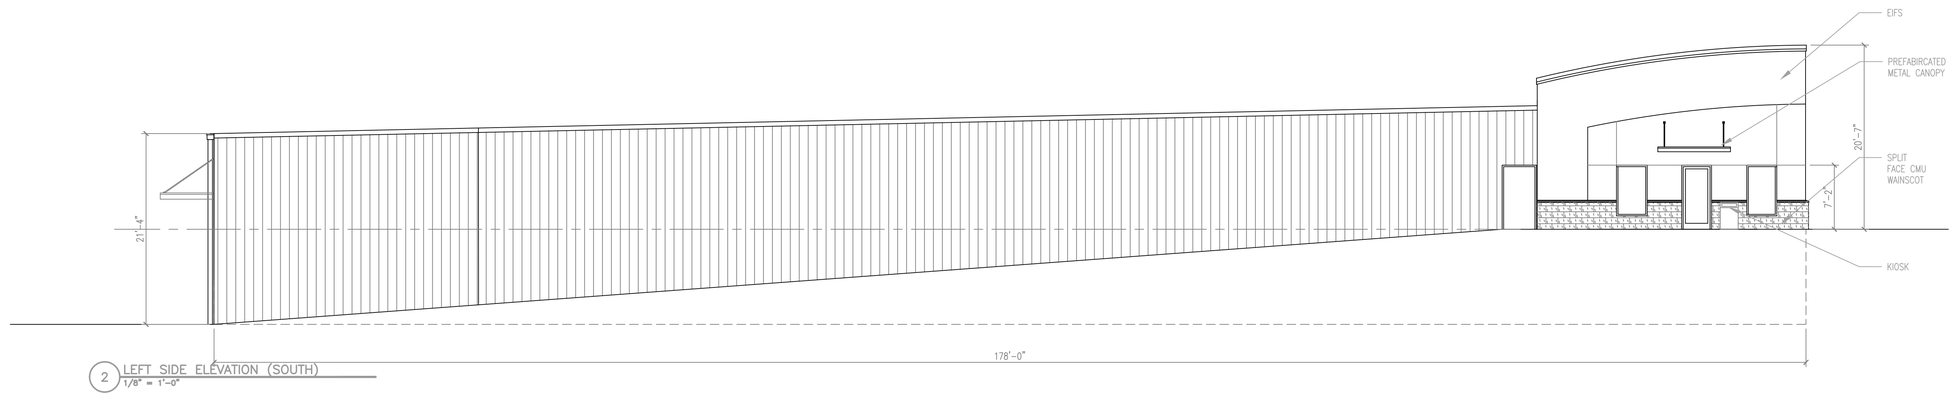

2 LEFT SIDE ELEVATION (SOUTH)
1/8" = 1'-0"

SEAL

2222 2ND AVE. NORTH
#401
BIRMINGHAM, AL
35203
205.410.7644

ARCHITECT
H. L. TRULOCK,

PROPOSED NEW SELF-STORAGE FACILITY
STORAGE AUTHORITY
ATLANTA ROAD
SMYRNA, GA

REVISIONS

#	NAME	DATE

DATE: 01/15/20
FOR: PRELIMINRY DESIGN
PROJECT #: 1002.05

SHEET TITLE

1 REAR ELEVATION (WEST)
1/8" = 1'-0"

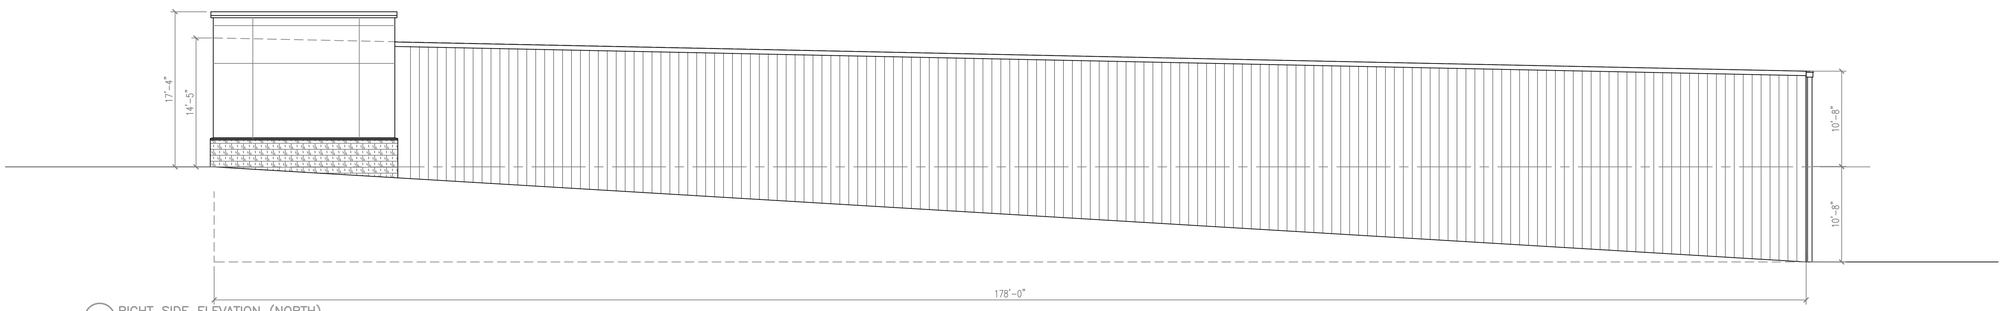

2 RIGHT SIDE ELEVATION (NORTH)
1/8" = 1'-0"

SEAL

2222 2ND AVE. NORTH
#401
BIRMINGHAM, AL
35203
205.410.7644

ARCHITECT
MICHAEL L. TRULOCK, ARCHITECT

PROPOSED NEW SELF-STORAGE FACILITY
STORAGE AUTHORITY
ATLANTA ROAD
SMYRNA, GA

REVISIONS

#	NAME	DATE

DATE: 01/15/20
FOR: PRELIMINRY DESIGN
PROJECT #: 1002.05

SHEET TITLE