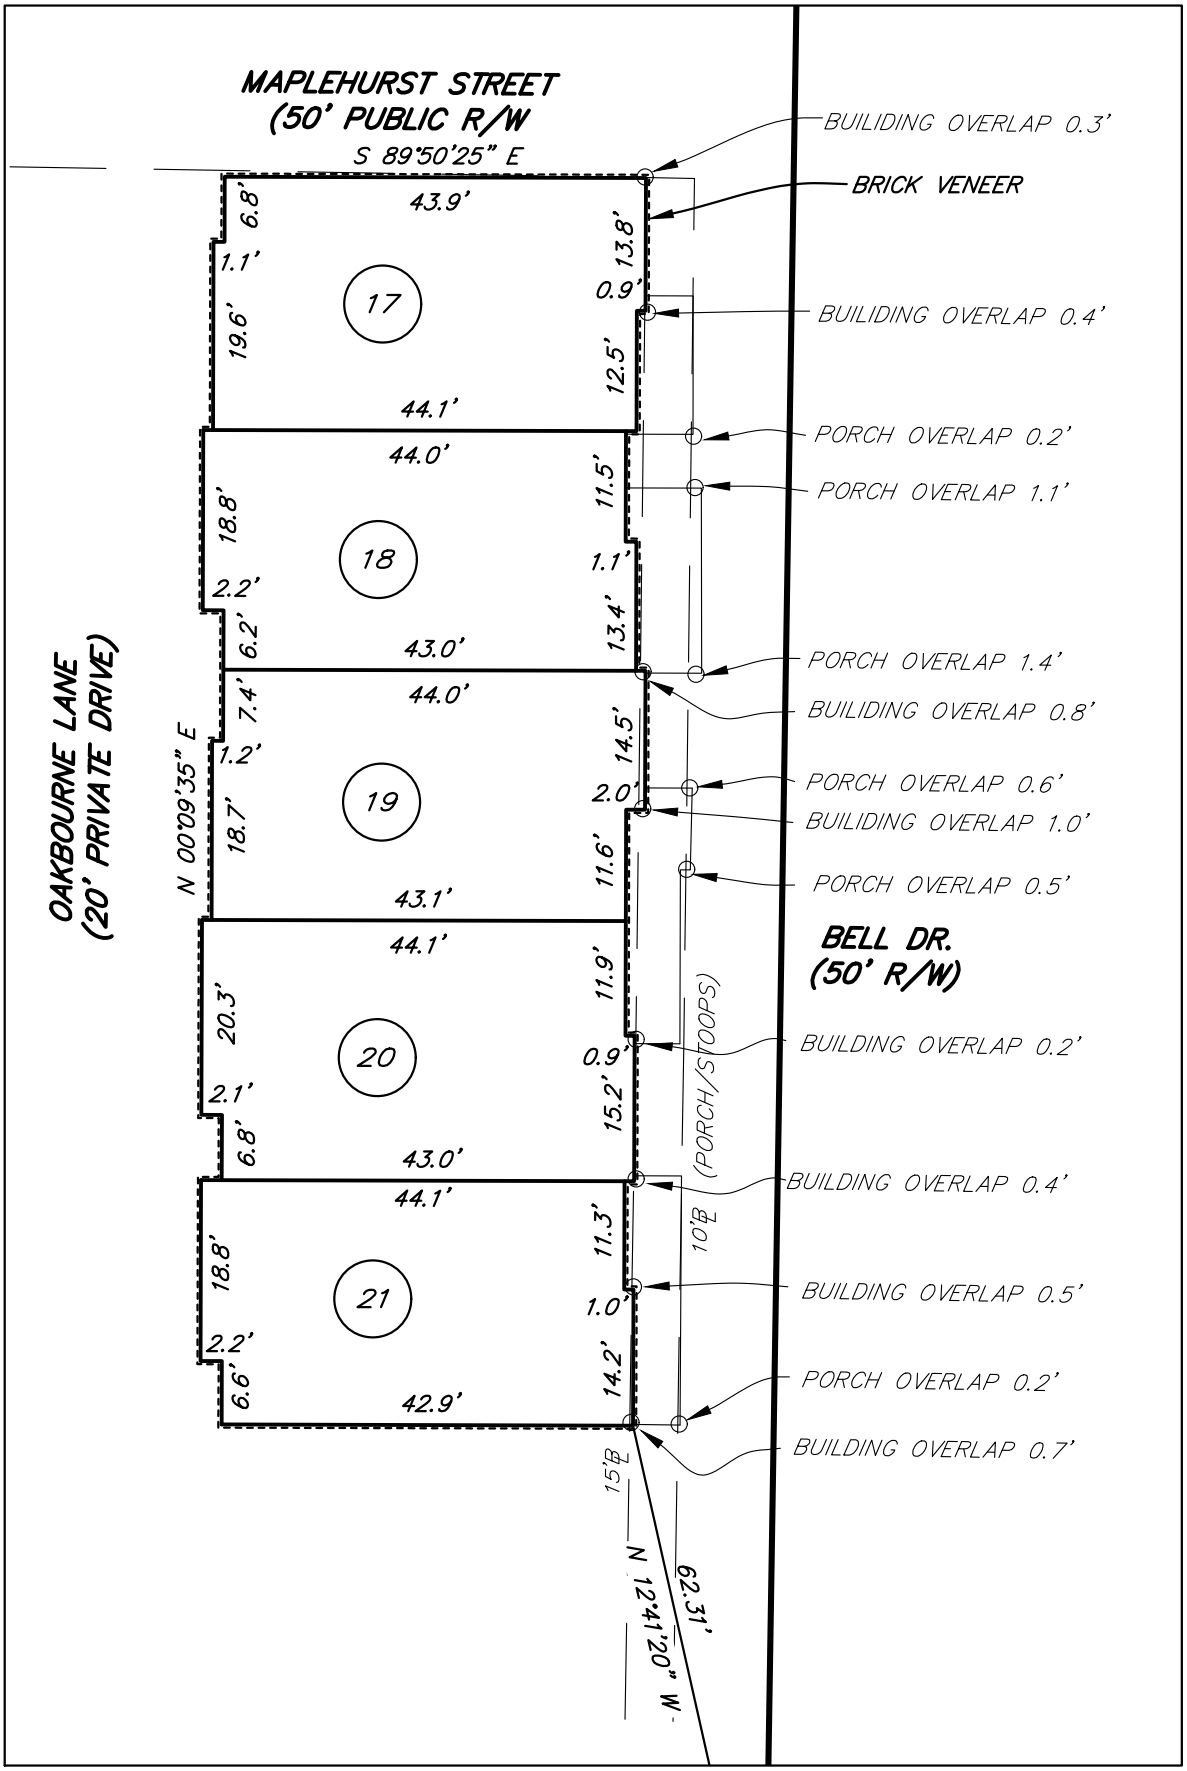BUILDING DETAIL – SCALE 1"=20'