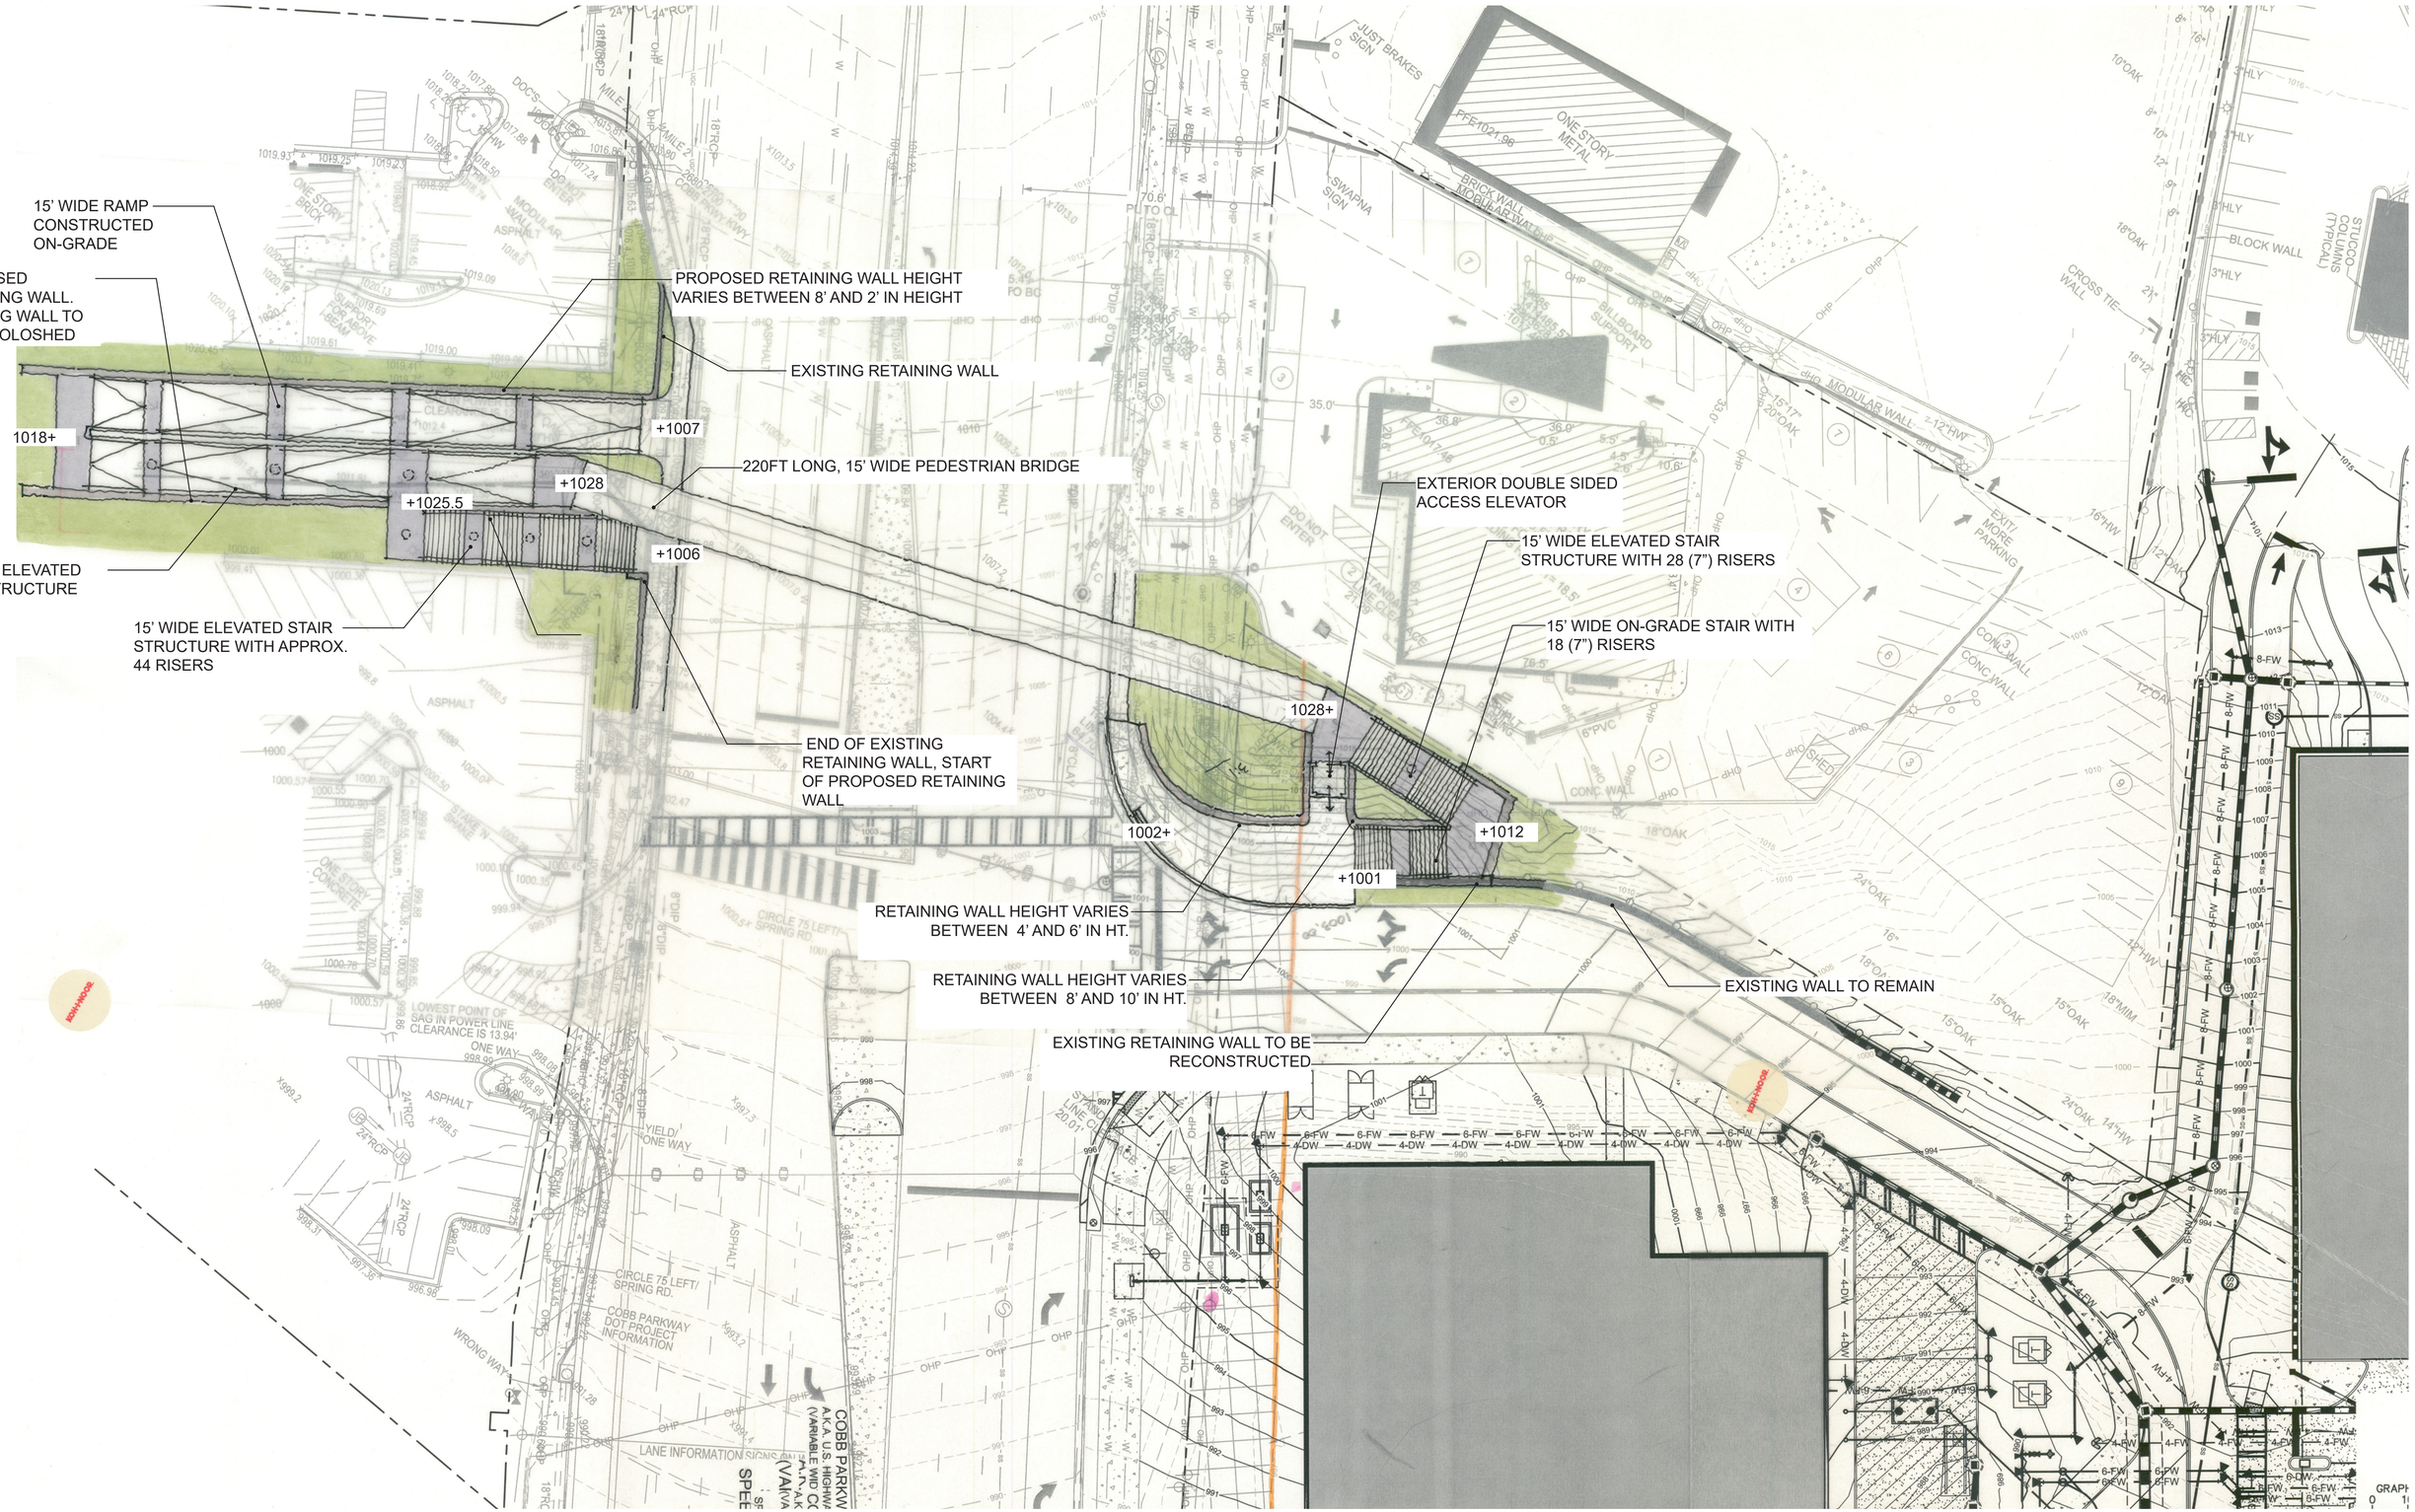


# COBB PARKWAY BATTERY PEDESTRIAN BRIDGE - Revised Concept

N

0 5 10 20