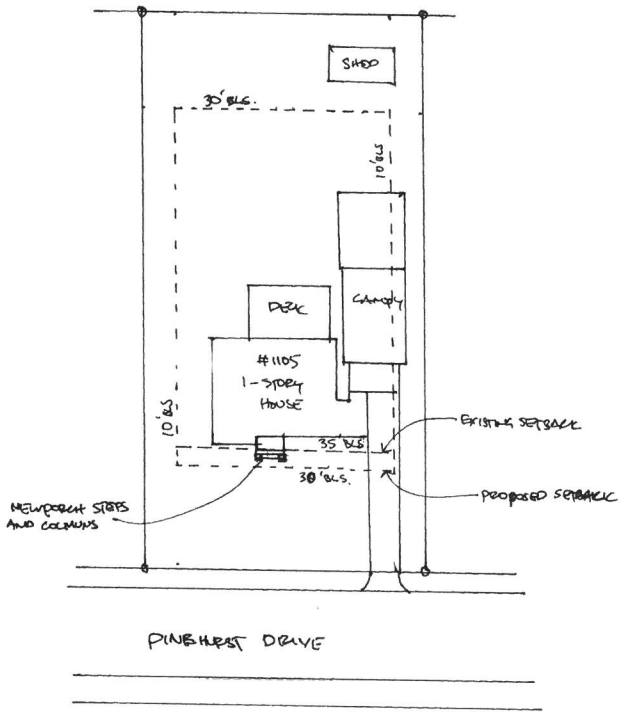

SCALE: 1" = 30'

N

ISSUE FOR CONSTRUCTION

colbert design solutions

CDS COLBERT design/solutions
(404) 936-1501 • 1680 Sterling Trail SW. • Marietta, GA. • 30008

PLEASE NOTE: Colbert Design Solutions, LLC assumes no liability for any structure constructed from this plan. It is the responsibility of the contractor to perform the following before beginning construction:

1) Contractor must verify ALL Dimensions on sheets and in field prior to proceeding with construction

2) Contractor must verify compliance with ALL Local Building Codes in the area the project is to be constructed

3) Plans indicate locations only, building engineering aspect should incorporate actual site conditions shown on a Survey provided by Owners Consultant

Goolsby Residence

1105 Pinehurst Dr. SE
Smyrna, GA. 30080

Architectural Site Plan

REVISIONS		
NO	DATE	DESCRIPTION

DRAWN BY QCC
CHECKED BY QCC
DATE 08/4/21
PROJECT NUMBER 202105.00
SHEET A100