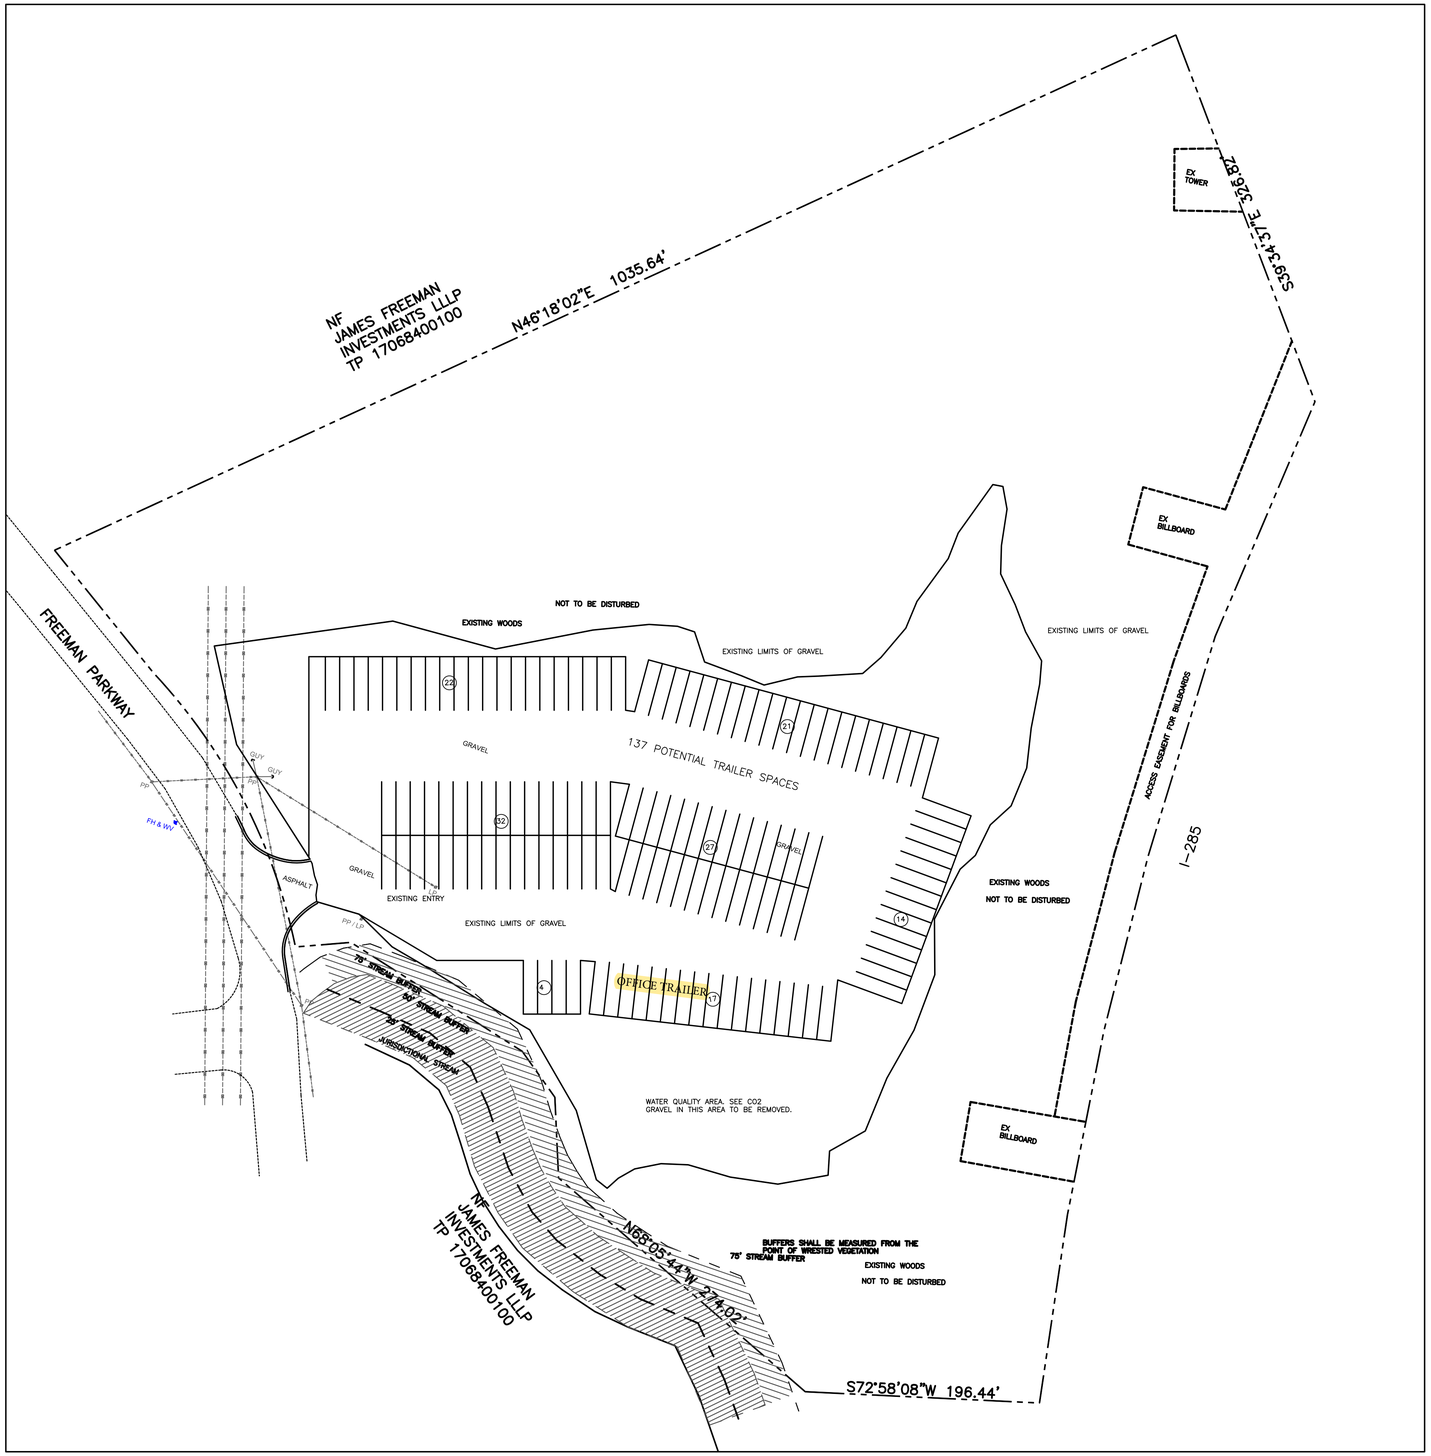


FIRE DEPARTMENT NOTES;
A FIRE TRUCK ACCESS LOOP SHALL BE MAINTAINED AROUND THE PARKING LOT.
IF GATES TO RESTRICT ACCESS TO THE PROPERTY ARE APPROVED.
FIRE DEPARTMENT ACESS BY MEANS OF A KNOX LOCK OR OTHER SYSTEM APPROVED BY THE SMYRNA FIRE MARSHAL'S OFFICE IS REQUIRED.

GEORGIA REGISTERED No.3274 PROFESSIONAL ENGINEER RODNEY G BLACKLEY

24 HOUR CONTACT
Rodney Blackley
678-758-5345

0 30 60 120 240
60 SCALE

N

811 KNOW WHAT'S BELOW. CALL BEFORE YOU DIG. 1-800-282-7411

| DATE | REVISION |
|---|---|
| | |

S.E. Civil
Site Planning
Development
Construction Management
4515 JETT S
DOUGLASVILLE, GA 30135
678-758-5345

# SITE PLAN

**All Things Considered LLC**
**3344 Peachtree Rd. Suite 1200**
**Atlanta, Ga 30326**
**Stephen Bridges**

DRAWN rgb
DATE 3/15/22
CHECKED RGB
JOB No. 21-413

SHEET
C01