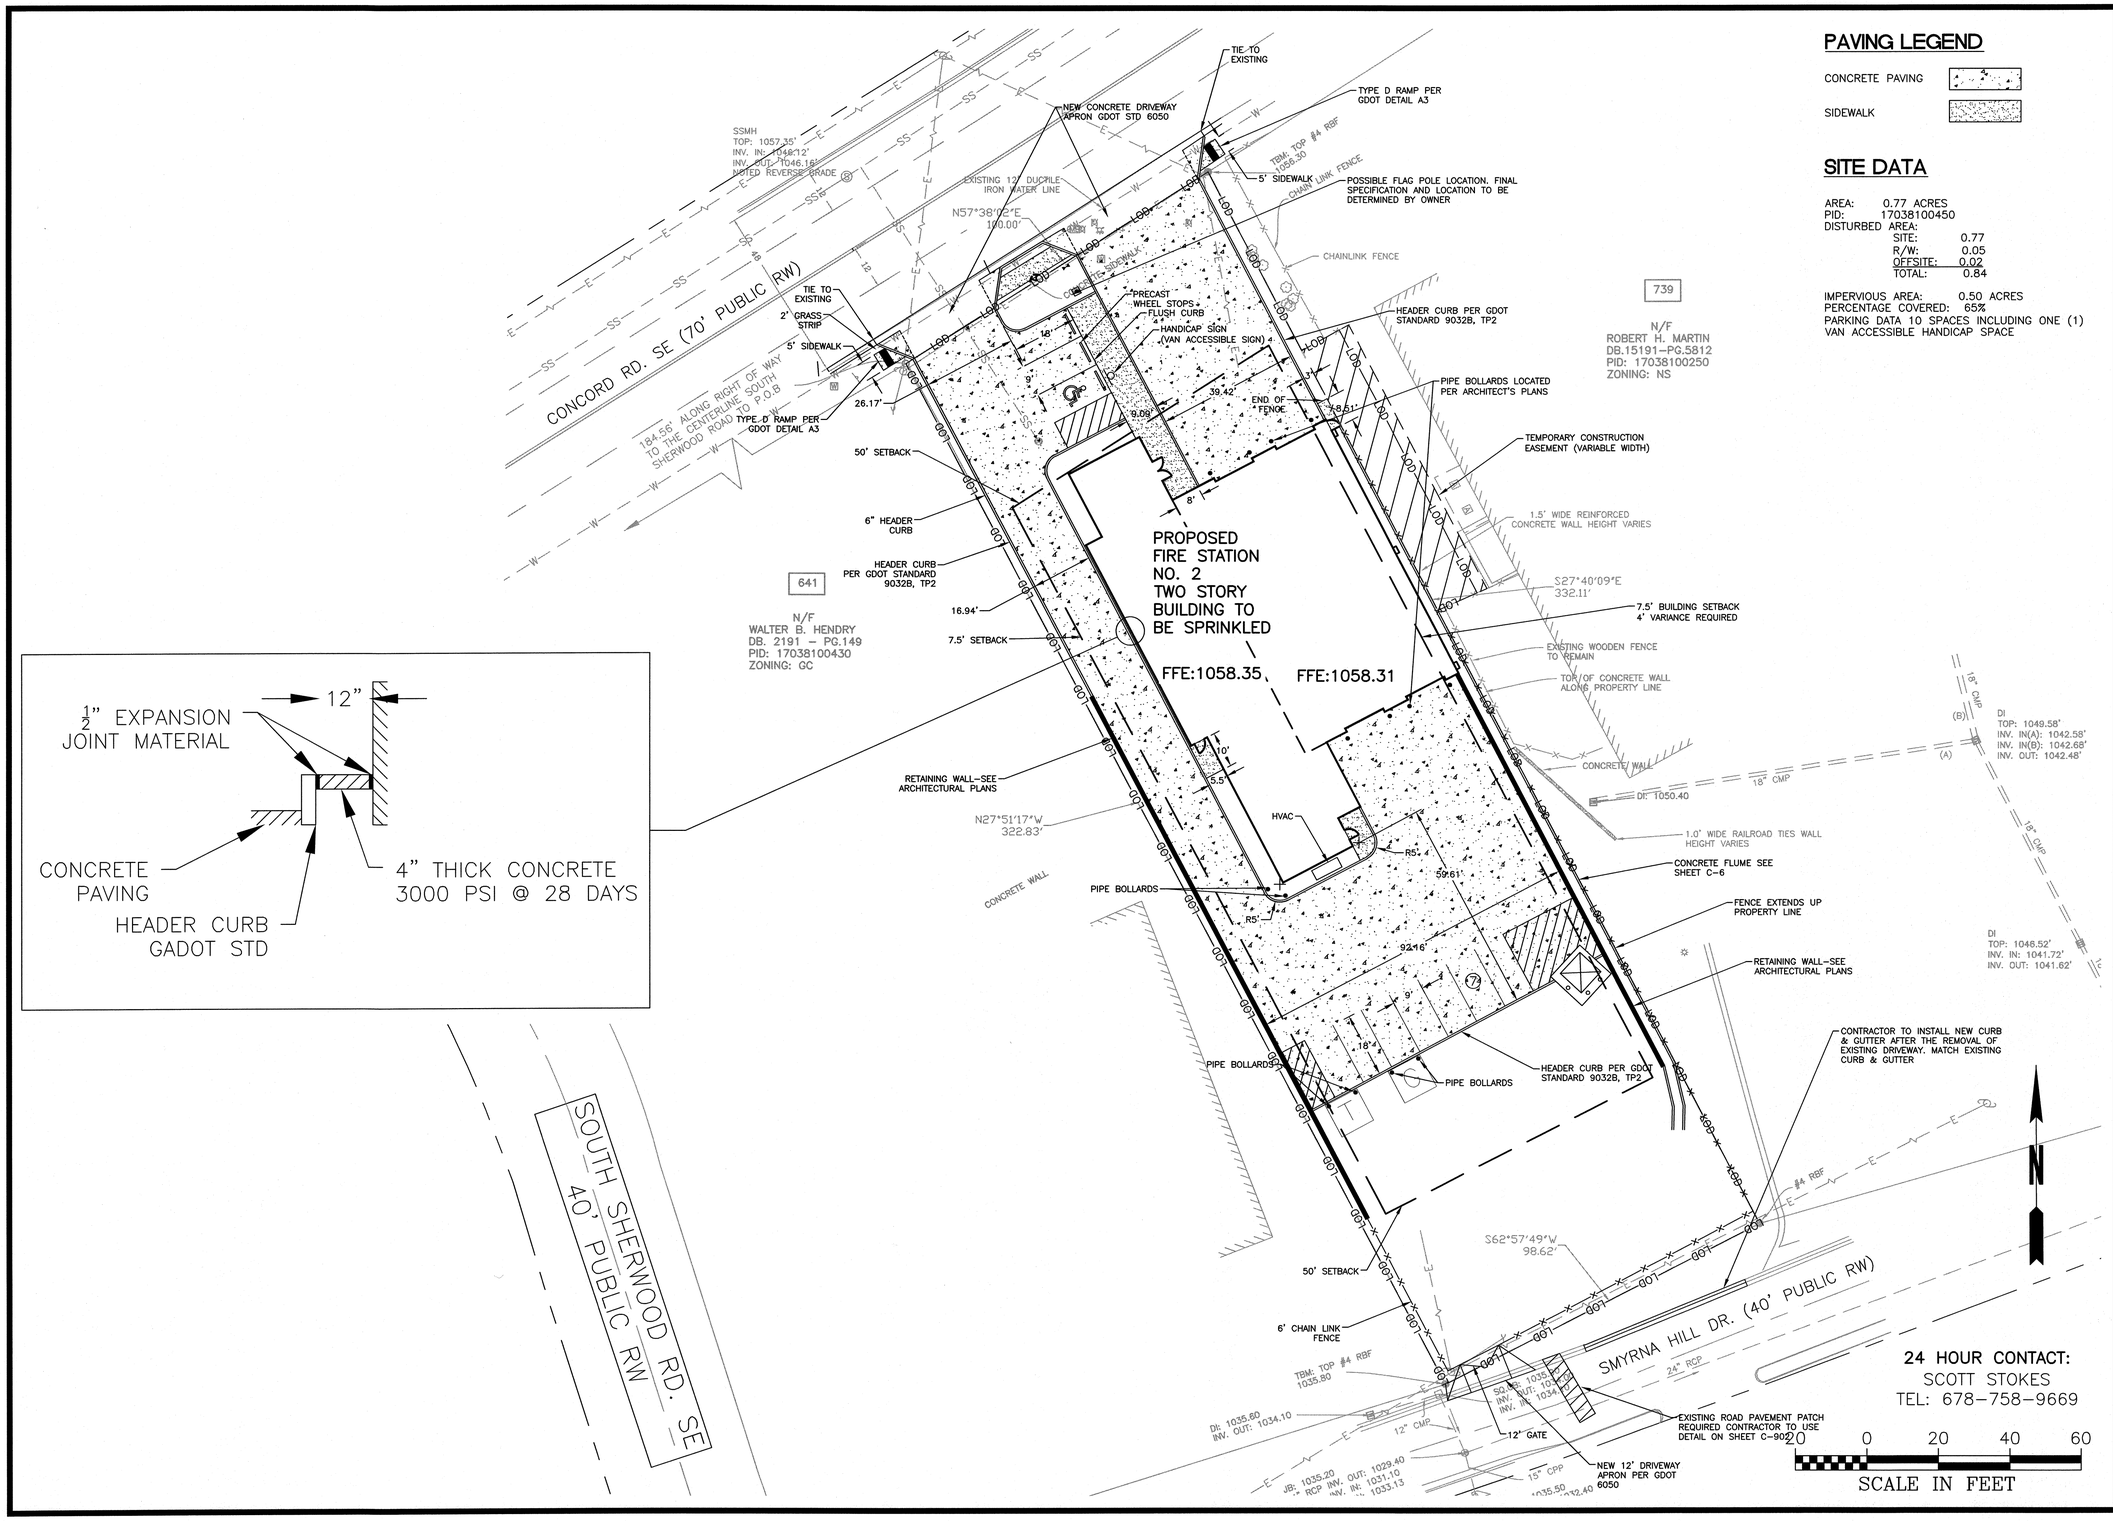

PAVING LEGEND

CONCRETE PAVING

SIDEWALK

SITE DATA

AREA: 0.77 ACRES
PID: 17038100450
DISTURBED AREA:

SITE:	0.77
R/W:	0.05
OFFSITE:	0.02
TOTAL:	0.84

IMPERVIOUS AREA: 0.50 ACRES
PERCENTAGE COVERED: 65%
PARKING DATA 10 SPACES INCLUDING ONE (1) VAN ACCESSIBLE HANDICAP SPACE

24 HOUR CONTACT:
SCOTT STOKES
TEL: 678-758-9669

CROY ENGINEERING
Engineers Planners Surveyors
200 NORTH COBB PARKWAY, BLDG. 400, SUITE 413
MARIETTA, GA 30062
PHONE: (770) 971-5407 FAX: (770) 971-0620

THIS IS A PROPRIETARY DOCUMENT OF CROY ENGINEERING. THERE ARE NO REPRESENTATIONS, EXPRESS OR IMPLIED, THAT THIS DOCUMENT IS ADEQUATE OR APPROPRIATE FOR USE BY OTHERS. ANY REUSE WITHOUT WRITTEN VERIFICATION OR ADAPTATION BY CROY ENGINEERING FOR THE SPECIFIC PURPOSE INTENDED WILL BE AT THE USER'S SOLE RISK AND WITHOUT LIABILITY OR LEGAL EXPOSURE TO CROY ENGINEERING.

Plot Scale: 1=20', Drawing Rotation: 0.0°, Plot Style: Design.ctb, Plotted By: Blake Bellusci on 12/13/2016, 8:52 AM

SMYRNA FIRE STATION NO. 2

642 CONCORD ROAD, PARCEL 17038100450

LAND LOT(S) 381
OF THE 17th DISTRICT, 2nd SECTION
CITY OF SMYRNA, COBB COUNTY, GEORGIA

NOT ISSUED FOR CONSTRUCTION

NO.	REVISION REFERENCE	DATE

SEAL

GEORGIA REGISTERED No. 25439 PROFESSIONAL ENGINEER LEWIS CARL CARY 12-9-16

GSWCC CERT #2973

SHEET TITLE
SITE PLAN

DRAWN BY	CHECKED BY
BCB	LCC
SCALE	ISSUE DATE
1"=20'	12/09/16

PROJECT NUMBER
1469.23

DRAWING NUMBER
C-400

SHEET 5 of 21

Drawing Location: N:\1469.23 Smyrna Firestation #2\02-Engineering\Design\1469.23 Design.dwg