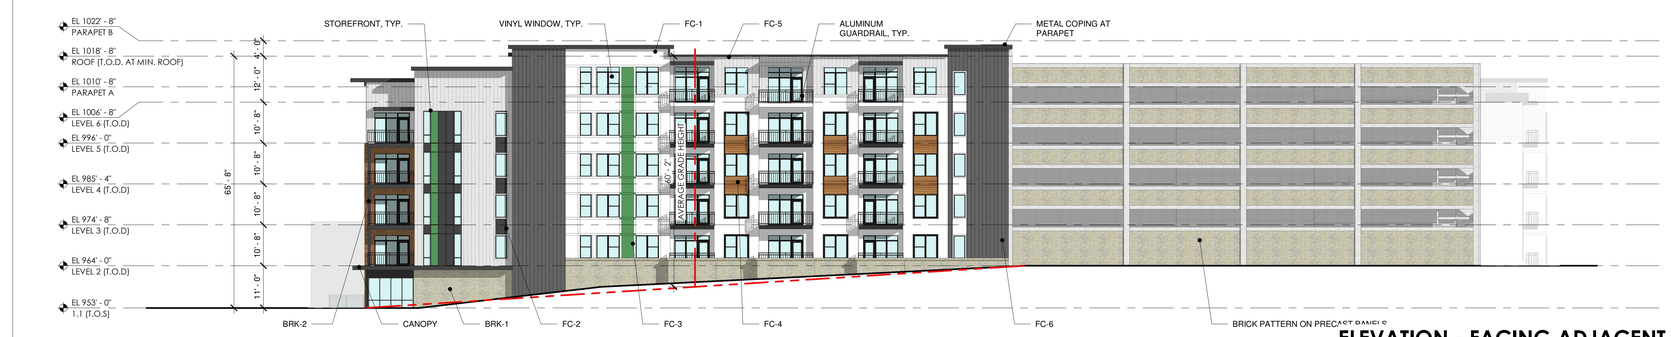

ELEVATION - FACING ADJACENT LOT

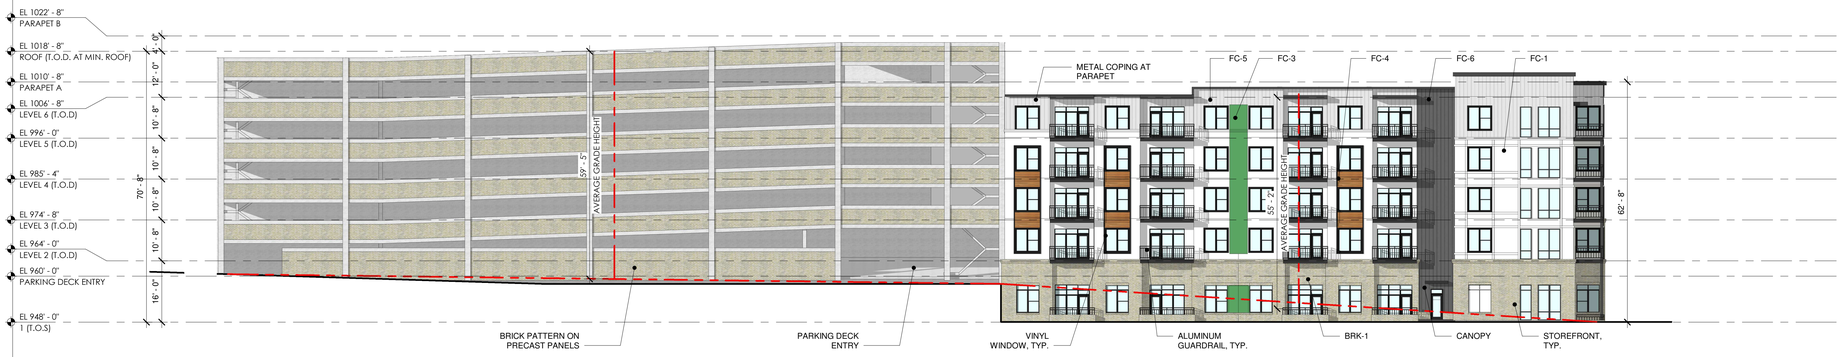

ELEVATION - FACING POWER LINE

ELEVATION - OFFICE ADJACENT

ELEVATION - COBB PARKWAY

MATERIAL LEGEND:

- BRK-1 : LIGHT BRICK
- BRK-2 : RED BRICK
- FC-1: LIGHT FIBER CEMENT
- FC-2: DARK FIBER CEMENT
- FC-3: ACCENT FIBER CEMENT
- FC-4: WOOD LOOK FIBER CEMENT
- FC-5: LIGHT BOARD AND BATTEN
- FC-6: DARK BOARD AND BATTEN

MATERIAL PERCENTAGES:

OVERALL
BRICK: 17%
FIBER CEMENT: 49%
OPENINGS: 34%

ELEV. FACING ADJACENT LOT
BRICK: 10%
FIBER CEMENT: 60%
OPENINGS: 30%

ELEV. FACING POWER LINE
BRICK: 16%
FIBER CEMENT: 46%
OPENINGS: 38%

ELEV. OFFICE ADJACENT
BRICK: 18%
FIBER CEMENT: 52%
OPENINGS: 30%

ELEV. COBB PARKWAY
BRICK: 24%
FIBER CEMENT: 37%
OPENINGS: 39%

BB+M ARCHITECTURE

BEACHAM BUNCE + MANLEY ARCHITECTURE PLLC

1435 WEST MOREHEAD STREET
SUITE 160
CHARLOTTE, NC 28208
704.334.1716

WWW.BBM-ARCH.COM

LAKE PARK

LOCATION / SMYRNA, GA
PROJECT # / 19GRU430
DATE / 03.25.2021
DRAWN / Author

COPYRIGHT 2015 BB+M ARCHITECTURE PLLC.

Revisions		
No.	Description	Date

ELEVATIONS

A4.01