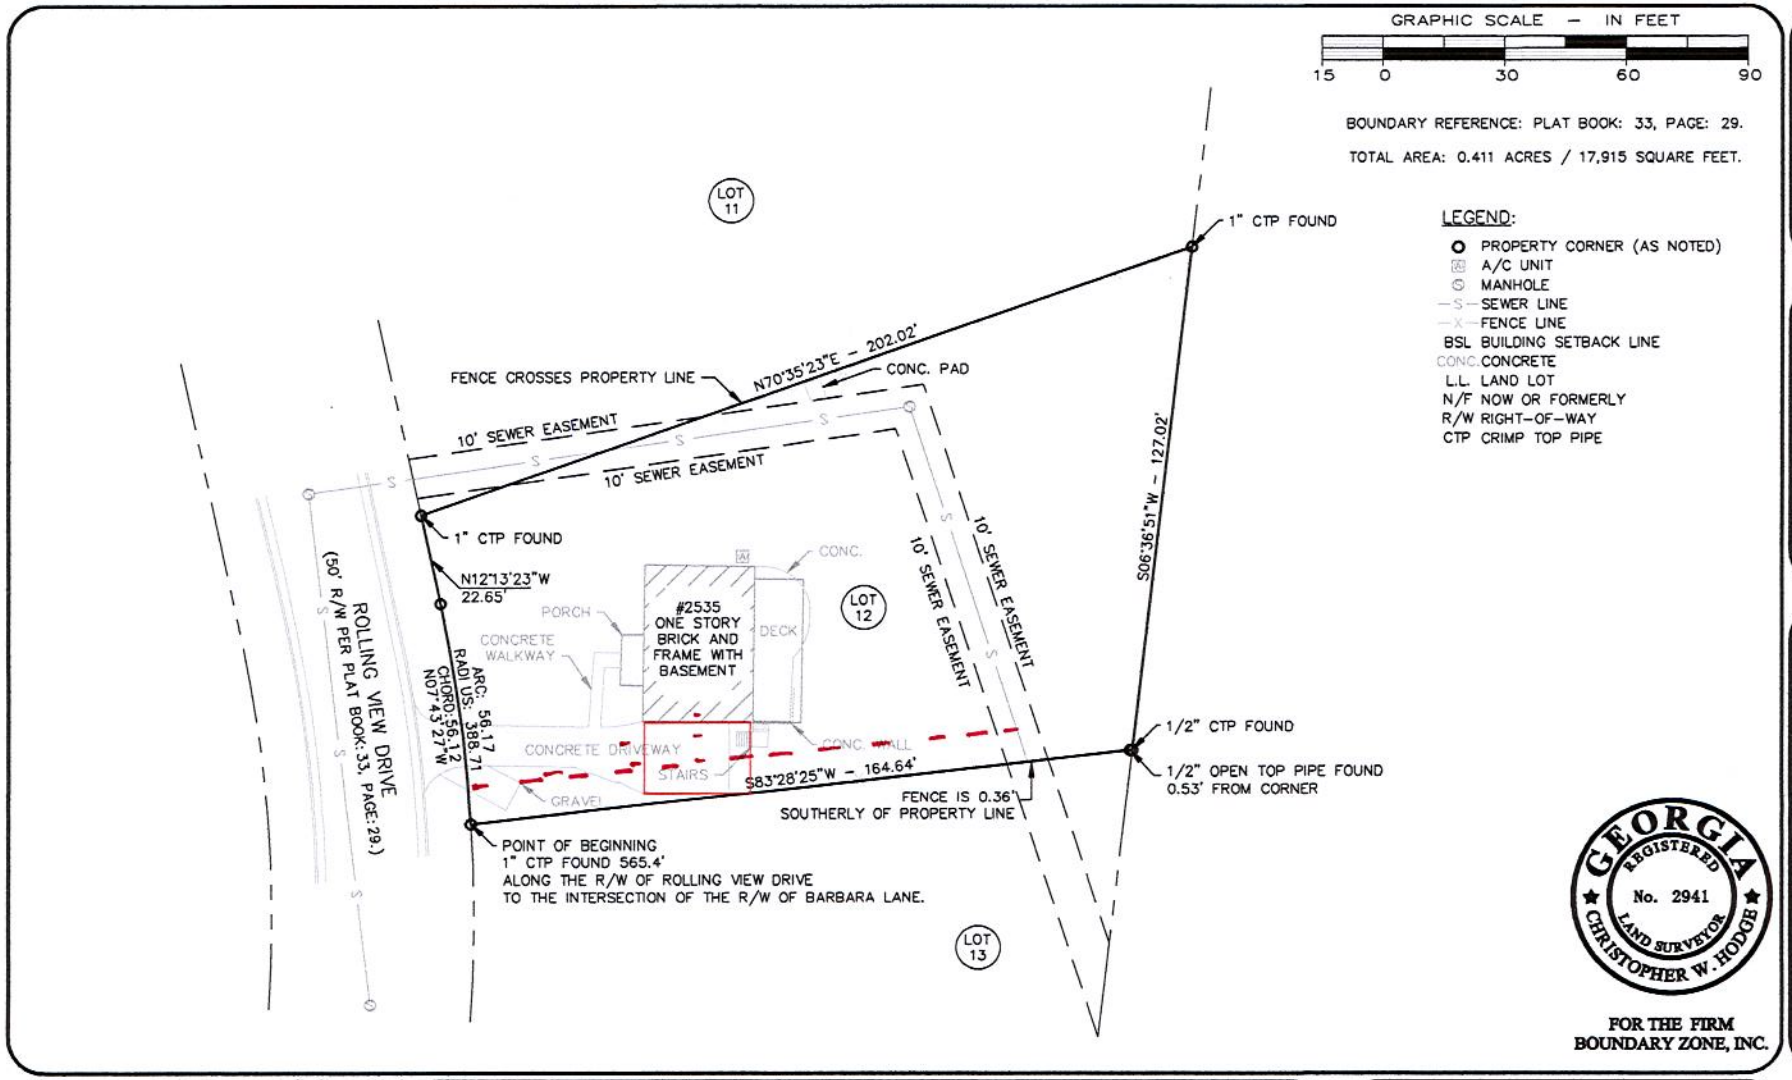

MAGNETIC NORTH
SCALE: 1"=30'

© COPYRIGHT 2008 - BOUNDARY ZONE, INC. - THIS DRAWING AND REPRODUCTIONS ARE THE PROPERTY OF THE SURVEYOR AND MAY NOT BE REPRODUCED, PUBLISHED OR USED IN ANY WAY WITHOUT THE WRITTEN PERMISSION OF THIS SURVEYOR.

GEORGIA REGISTERED No. 2941 LAND SURVEYOR CHRISTOPHER W. HODGE

FOR THE FIRM
BOUNDARY ZONE, INC.

BOUNDARY ZONE, INC. LAND SURVEYING SERVICES
4195 SOUTH LEE STREET, SUITE I
BUFORD, GEORGIA 30518
770-271-5772 - WWW.BOUNDARYZONE.COM

THIS MAP OR PLAT HAS BEEN CALCULATED FOR CLOSURE AND IS FOUND TO BE ACCURATE WITHIN ONE FOOT IN 572,490 FEET.

THIS PLAT HAS BEEN PREPARED USING A TRIMBLE 5603 ROBOTIC TOTAL STATION.

THE FIELD DATA UPON WHICH THIS MAP OR PLAT IS BASED HAS A CLOSURE PRECISION OF ONE FOOT IN 10,000+ FEET, AND ANGULAR ERROR OF 3 SECONDS PER ANGLE POINT, AND WAS ADJUSTED USING COMPASS RULE.

THIS PLAT WAS PREPARED FOR THE EXCLUSIVE USE OF OF THE PERSONS OR ENTITY NAMED IN THE CERTIFICATE HEREON. SAID CERTIFICATION DOES NOT EXTEND TO ANY UNNAMED PERSON WITHOUT AN EXPRESS RECERTIFICATION BY THE SURVEYOR NAMING SAID PERSON.

THIS SURVEY WAS MADE WITHOUT BENEFIT OF A CURRENT TITLE COMMITMENT. EASEMENTS AND ENCUMBRANCES MAY EXIST WHICH BENEFIT AND BURDEN THE PROPERTY.

BOUNDARY SURVEY

PREPARED FOR NINA BUXTON
LOT 12, BLOCK "L", UNIT FOUR, SPRINGHILL SUBDIVISION
LAND LOT 778, 17TH DISTRICT, 2ND SECTION
COBB COUNTY, GEORGIA - 01/29/08

PROJECT
0805801

SHEET
1 OF 1