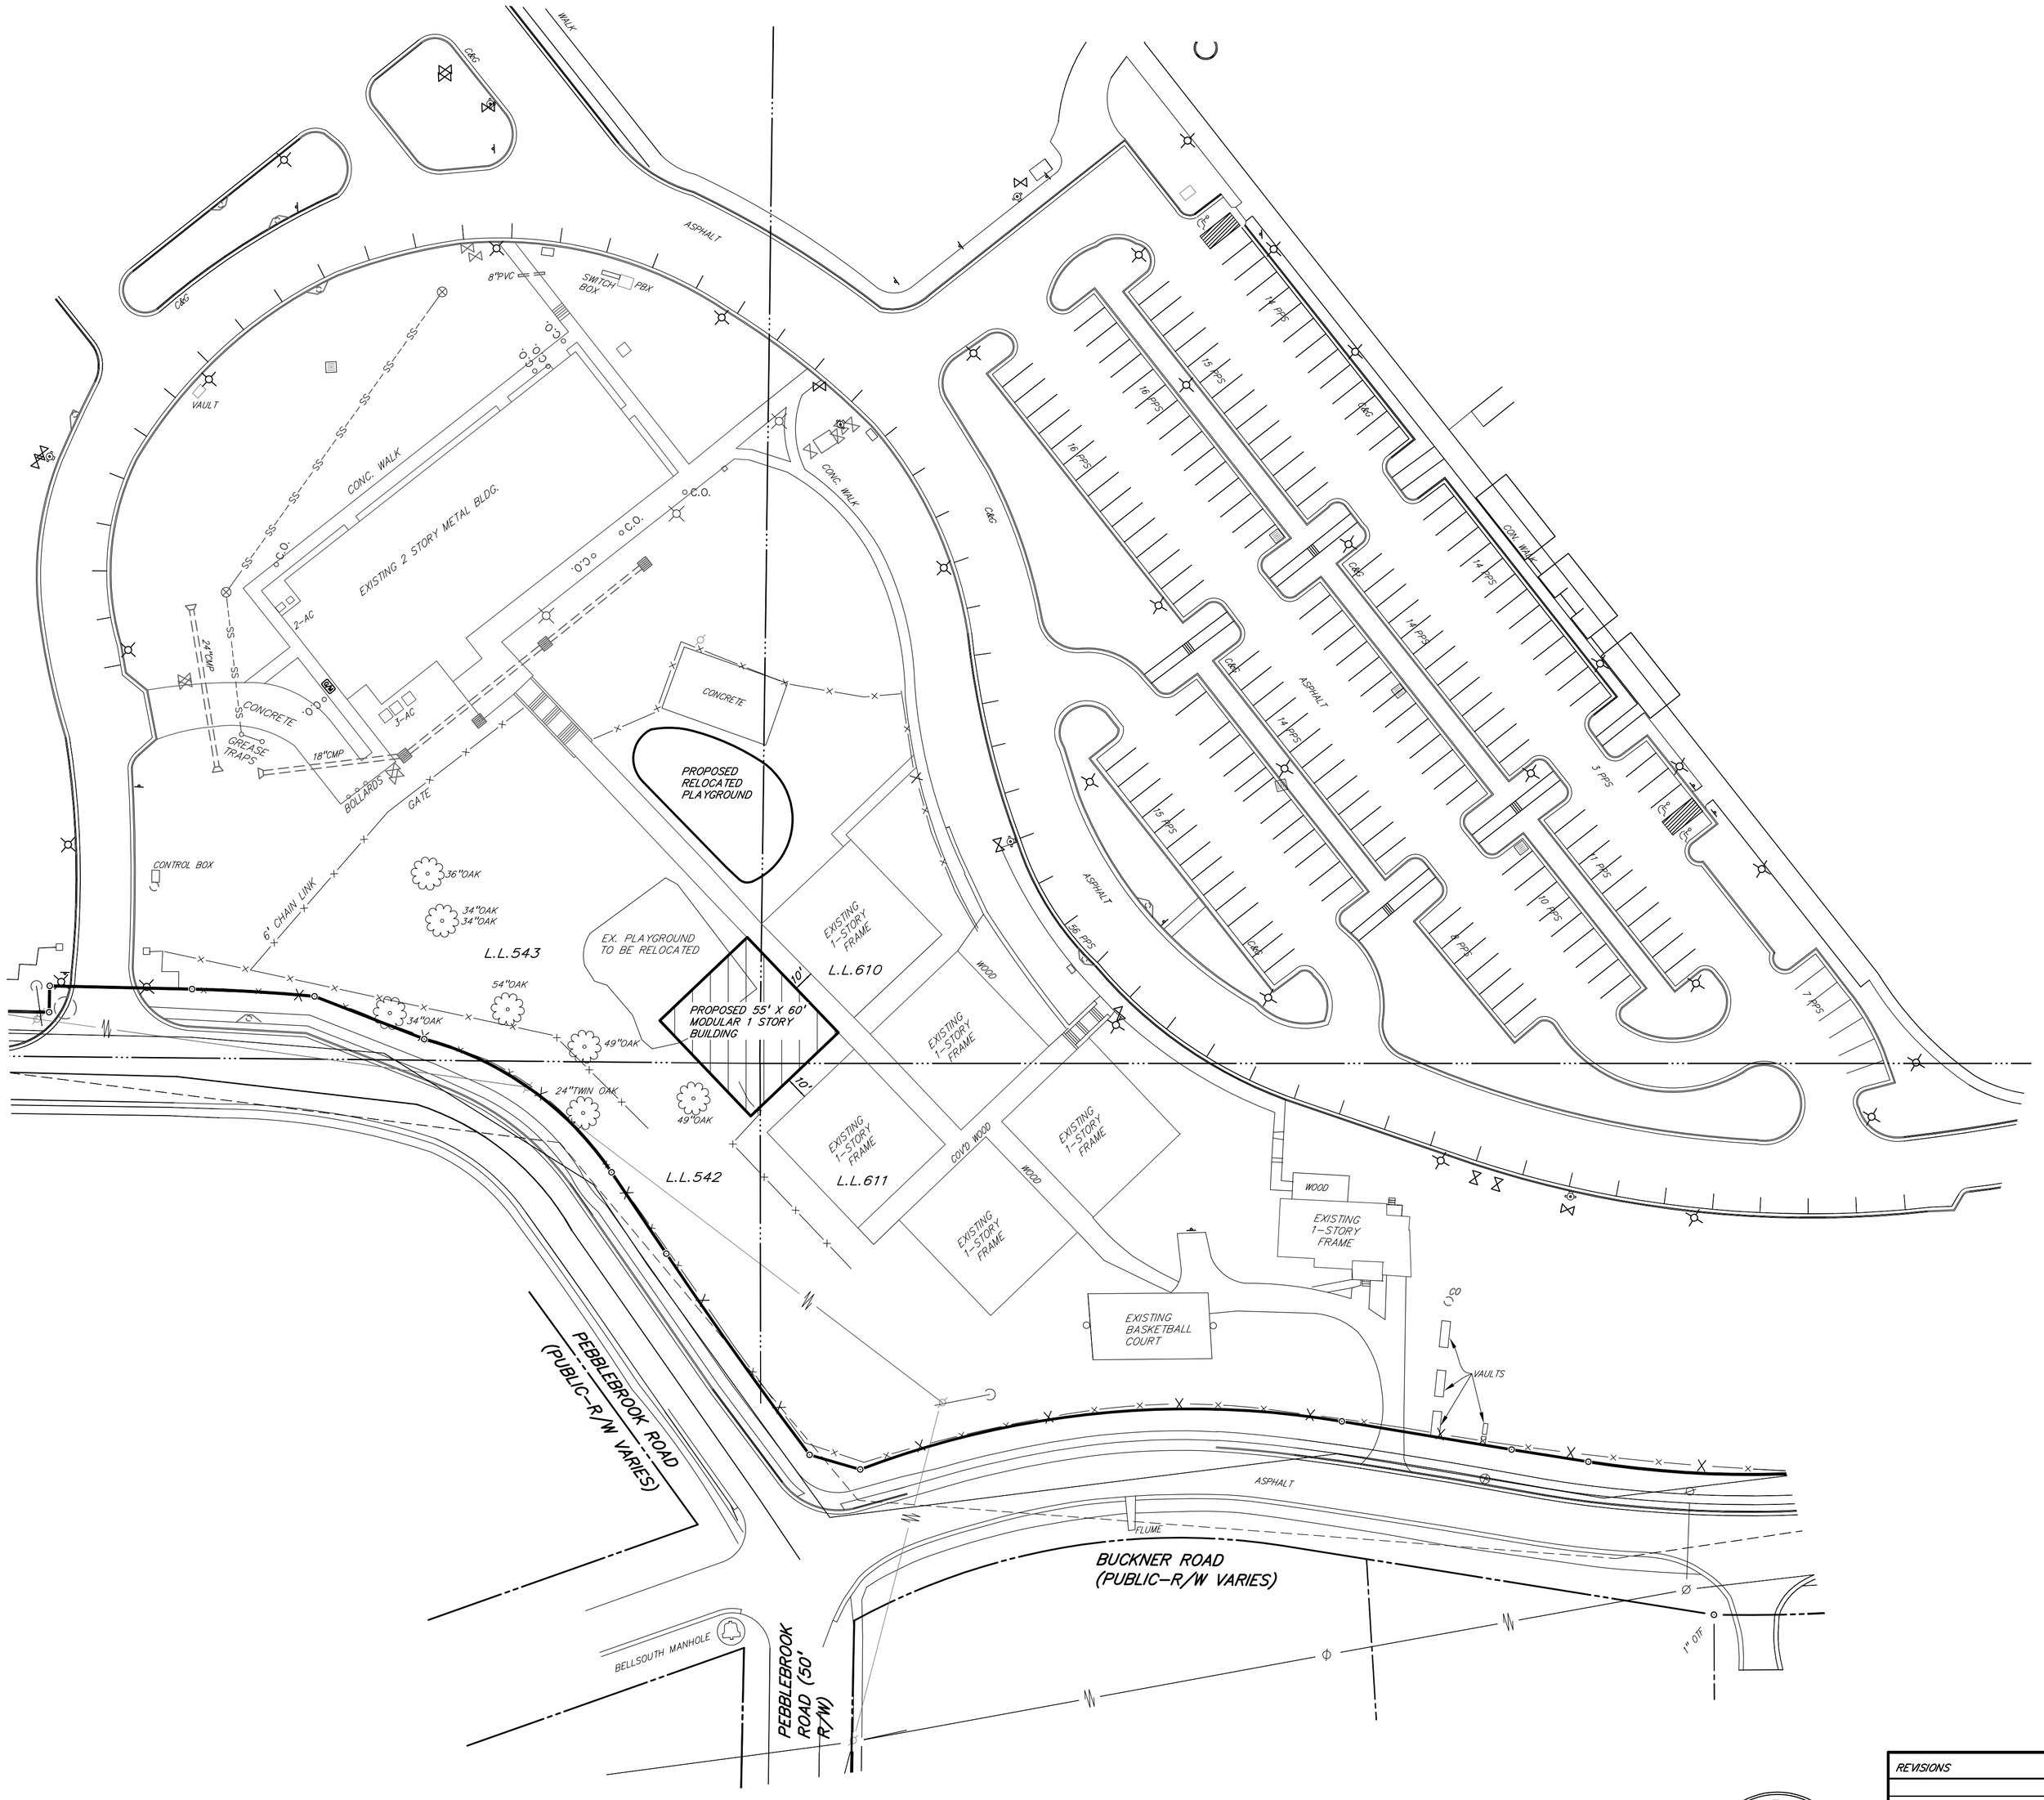

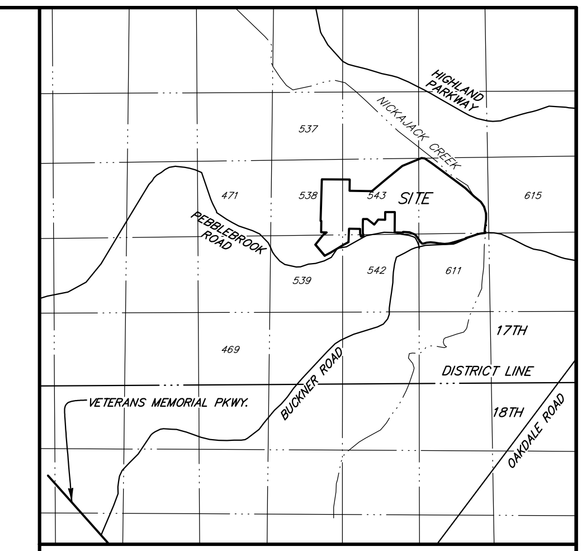

LOCATION MAP 1" = 2000'

MAGNETIC NORTH

40 0 40 80

SCALE IN FEET

REVISIONS

GEORGIA REGISTERED 2784 LAND SURVEYOR CHRISTOPHER A. EVANS

Gaskins

ENGINEERING•SURVEYING•PLANNING/CONSULTING•CONSTRUCTION MGMT

Marietta Office
1266 Powder Springs Rd
Marietta, Georgia 30064
Phone: (770) 424-7168

LSF# 789
www.gscsurvey.com

Canton Office
2288 Marietta Highway
Canton, Georgia 30114
Phone: (770) 479-9698

FIELD DATE: 6-17-03	DRAWN BY: SJJ
OFFICE DATE: 4-9-14	CHECKED BY: CAE
SCALE: 1"=40'	FILE: S:\BND\COBB

SPECIAL LAND USE PERMIT PLAN FOR:

WHITEFIELD ACADEMY, INC.

LOCATED IN L.L. 538, 539, 542, 543, 610 & 611
CITY OF SMYRNA
17th DISTRICT, 2nd SECTION
COBB COUNTY, GA.

Drawing name: S:\Bnd\COBB\17_0610\whitefield\dwg\whitefield_SLUP.dwg Plotted on: Apr 09, 2014 - 2:38pm

Plotted By: Sally Jordan

XREFS: